COPYRIGHT This drawing and any design thereon is the copyright of the architect and must not be reproduced without their written consent
do not scale from this drawing ©

east elevation

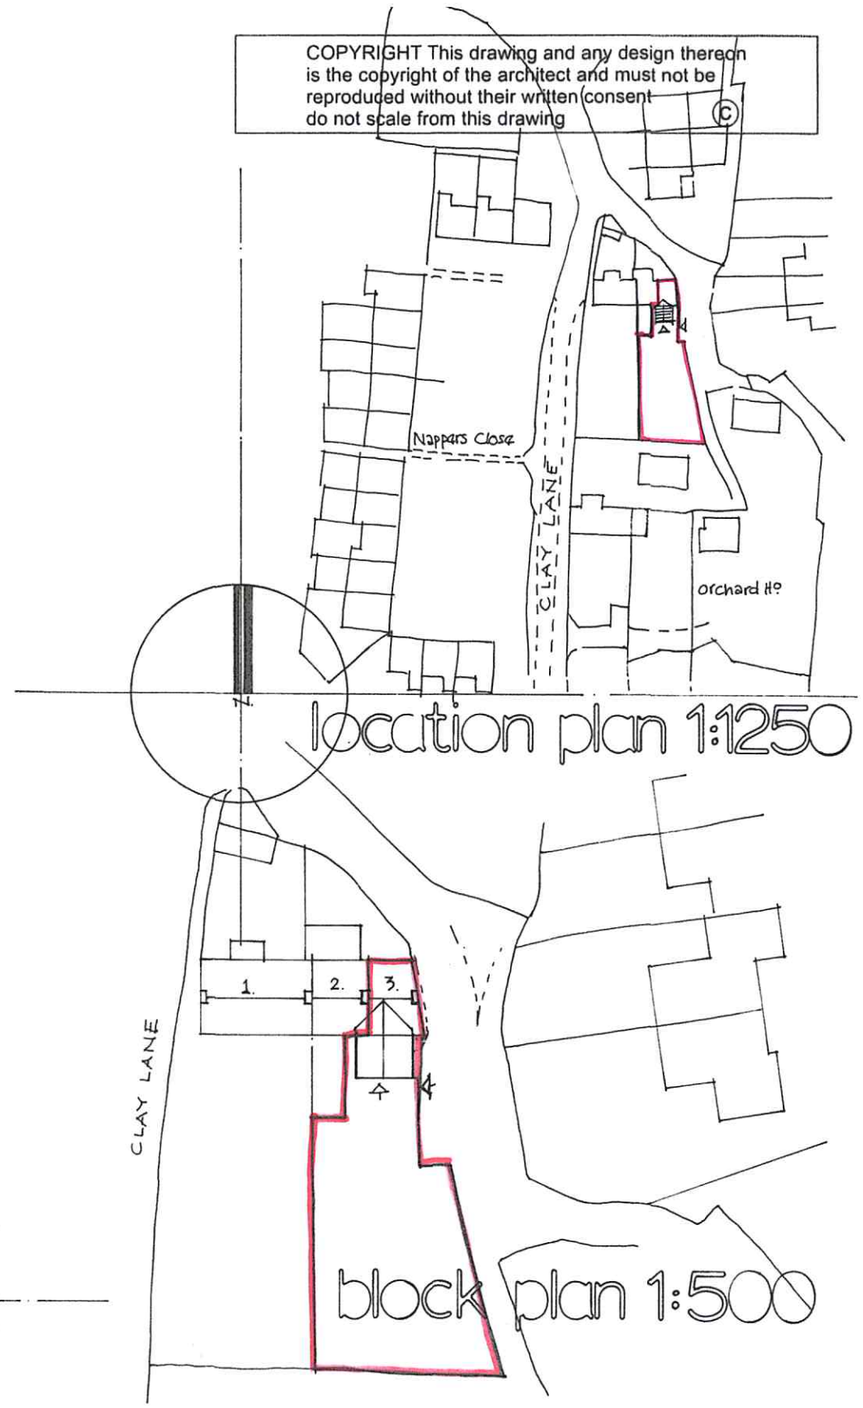

location plan 1:1250

block plan 1:500

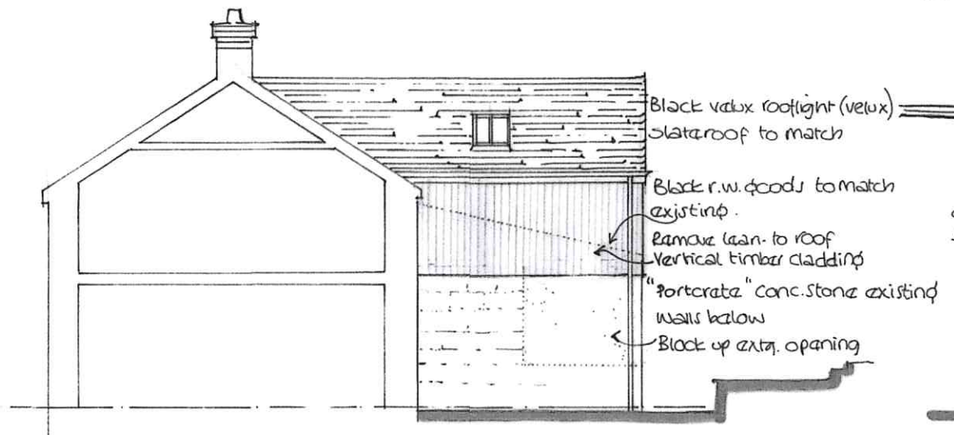

west

south elevation

Proposed ELEVATIONS

0 05 1 2 3 4 5 6m

Date: OCT 2018

Scale: 1:100

Rev: A. Land reg. info. Feb 2019
Rear windows to Nº 2 measured on site 07:02:19

Bramble Cottage
PUNCKNOWLE

Amanda Foxell BA (Arch) hons.
Architecture

D 320 01 A

Telephone: Dorchester 01305 268002
Email: amanda_foxell@hotmail.com