1:100 0 1 2 3 4 5 A3

PLANNING

This is a planning drawing and is not sufficiently detailed for pricing purposes

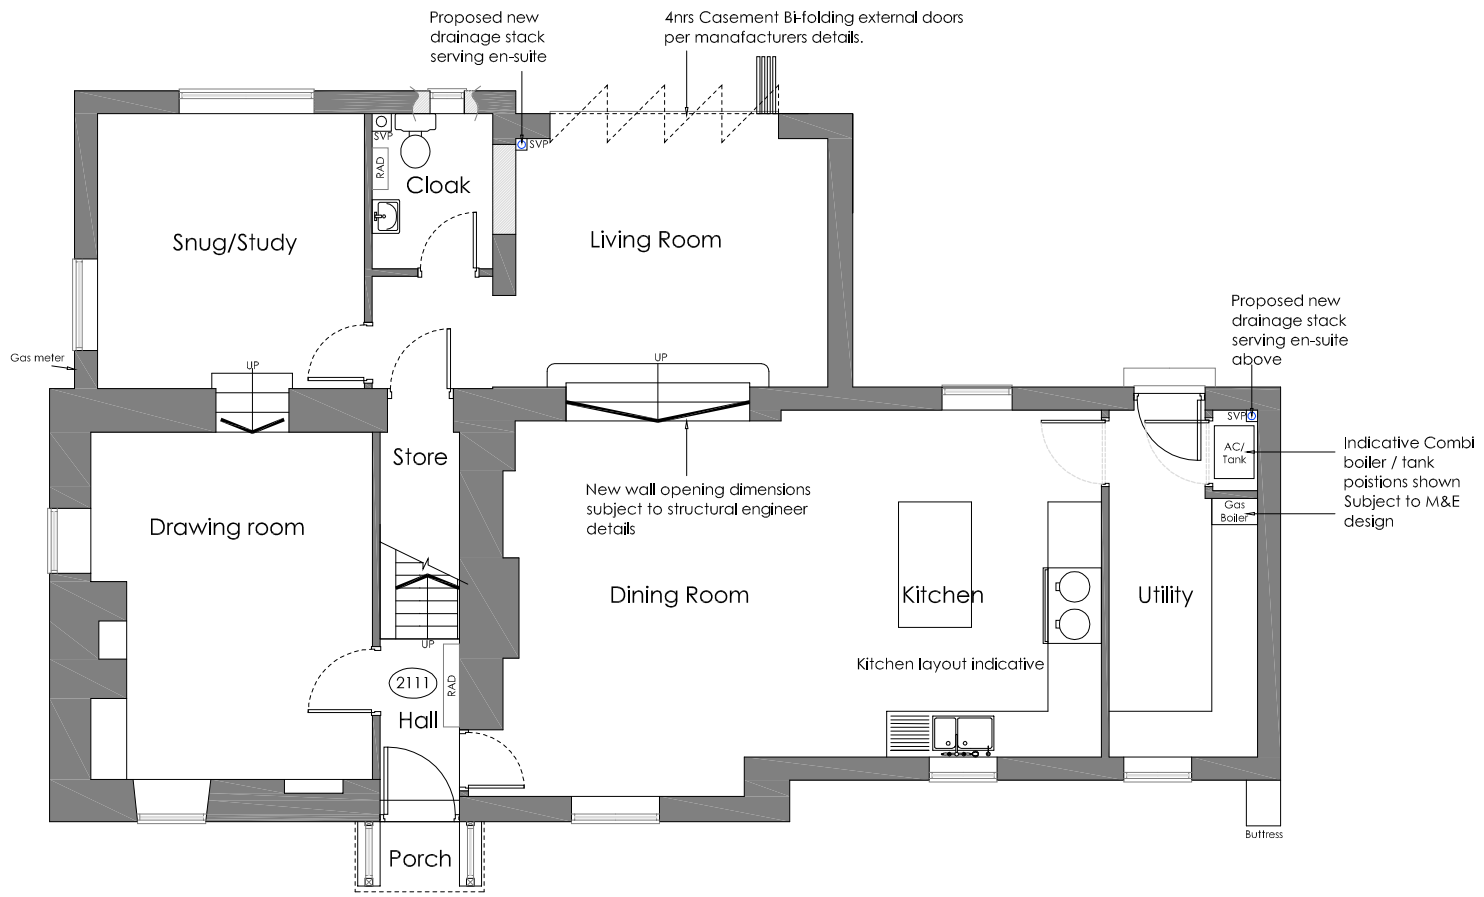

GROUND FLOOR PLAN

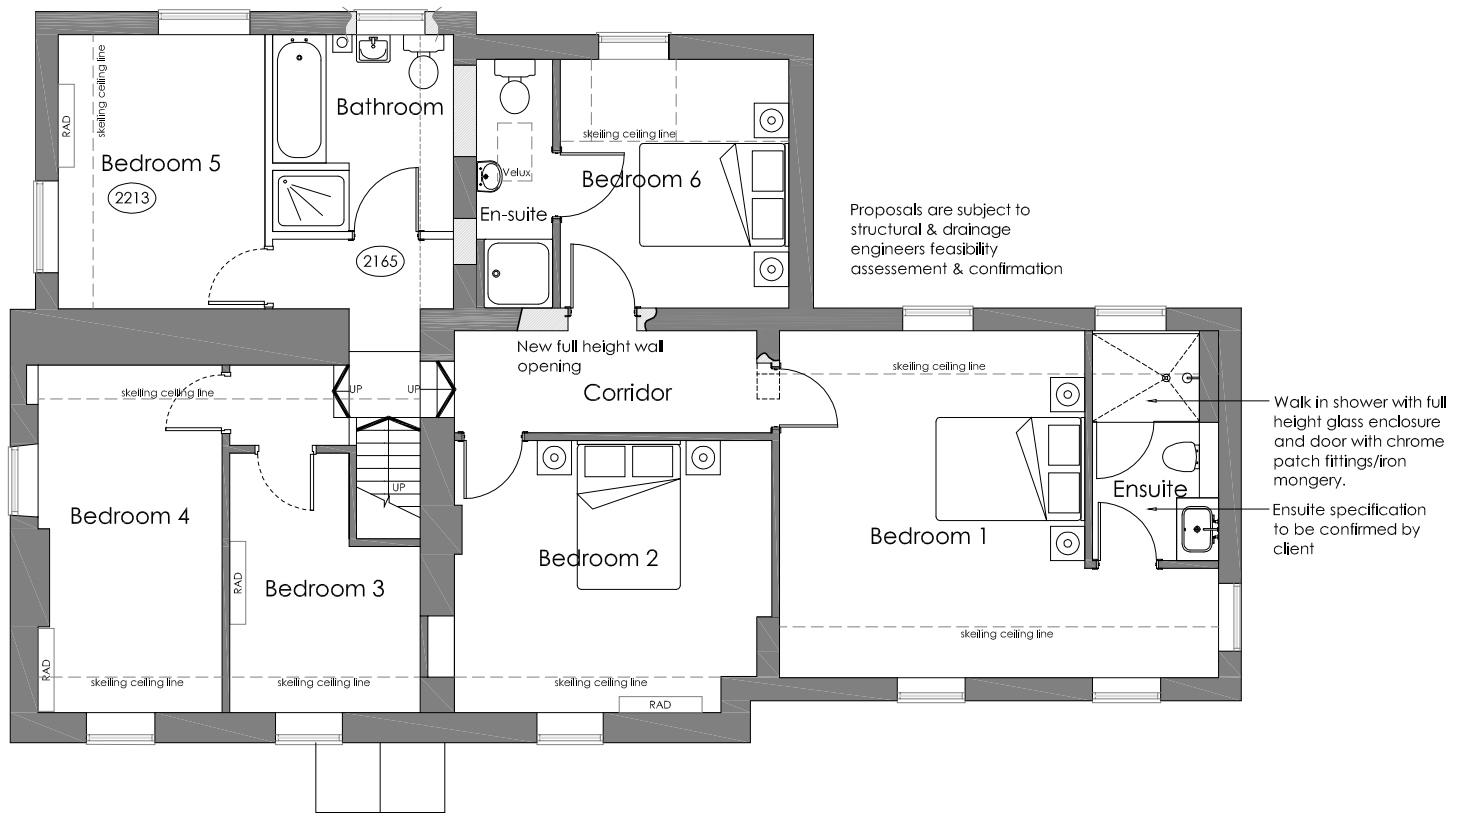

FIRST FLOOR PLAN

Rev Date Description

RRABC

Robbie Roskell Architectural & Building Consultants Ltd

T 01308 861095 I E office@rrabc.co.uk I W www.rrabc.co.uk

Unit 3 Whitehart Yard, Hogshill Street, Beaminster, Dorset DT8 3AE

ALTERATIONS & EXTENSION

at

KITTY COTTAGE, 107 SOUTHOVER BURTON BRADSTOCK, DORSET.

for

MR & MRS M. COX

PROPOSED PLAN

Scale	Date	Drawn by
1:100	NOV 20	CJ

20 / 100 / 104 Rev

Drawn to stated scale for purposes of Planning application, Building Regs submission and estimating. Setting out to be agreed on site and all critical dimensions checked