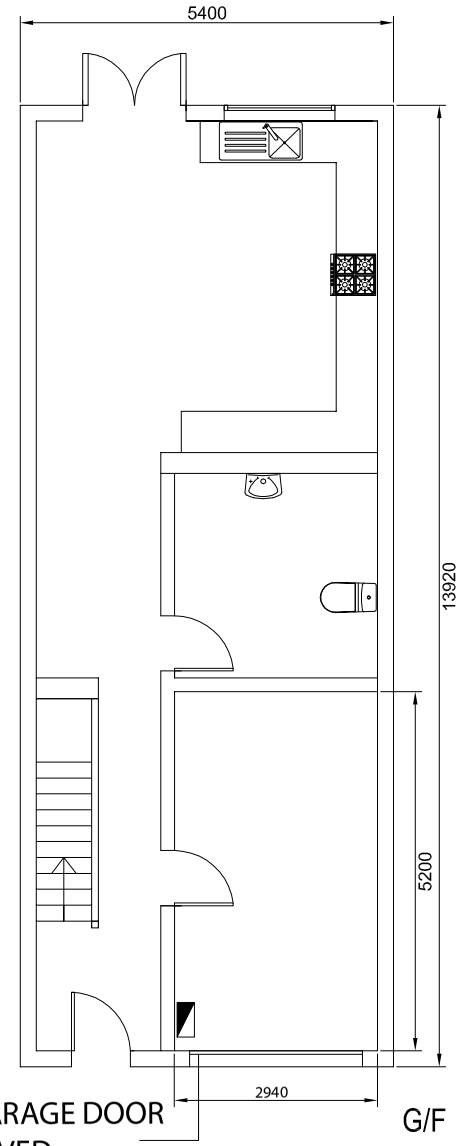

EXISTING GARAGE DOOR
TO BE REMOVED

G/F

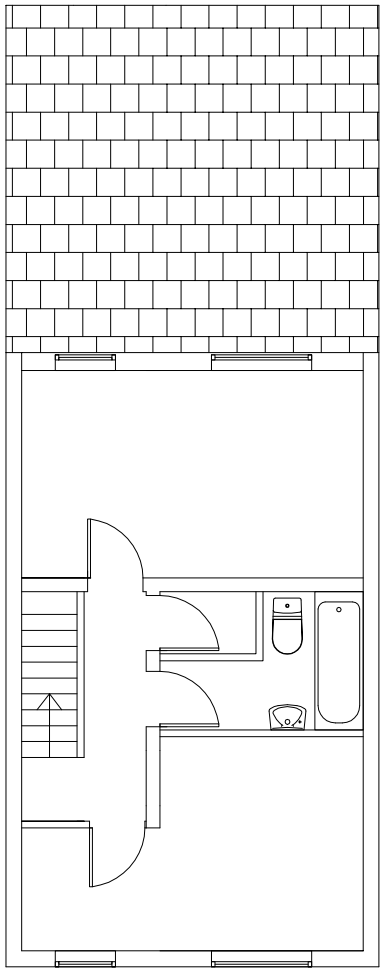

1/F

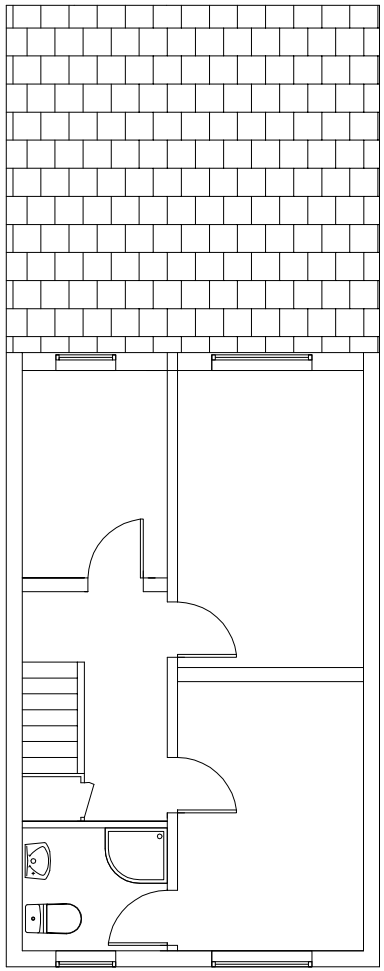

2/F

- PLAN

EXISTING LAYOUT FLOOR PLAN

1:75

-	Client : -	Design & Drawing : MH	Contractor :	MH	BM SOFTWARE LTD COMPANY NUMBER: 11130938 Deerhurst House, Haymerle Road, London, United Kingdom, SE15 6SZ	PROJECT : 45 Lower Vickers Street Manchester M40 7LX			
						DRAWING TITLE : EXISTING AND PROPOSED LAYOUT FLOOR PLAN			
						DRAWN BY :	APPROVAL BY :	DATE : 26.10.2020	SCALE : AS SHOWN	DRAWING NO : LP-001	REV : 00