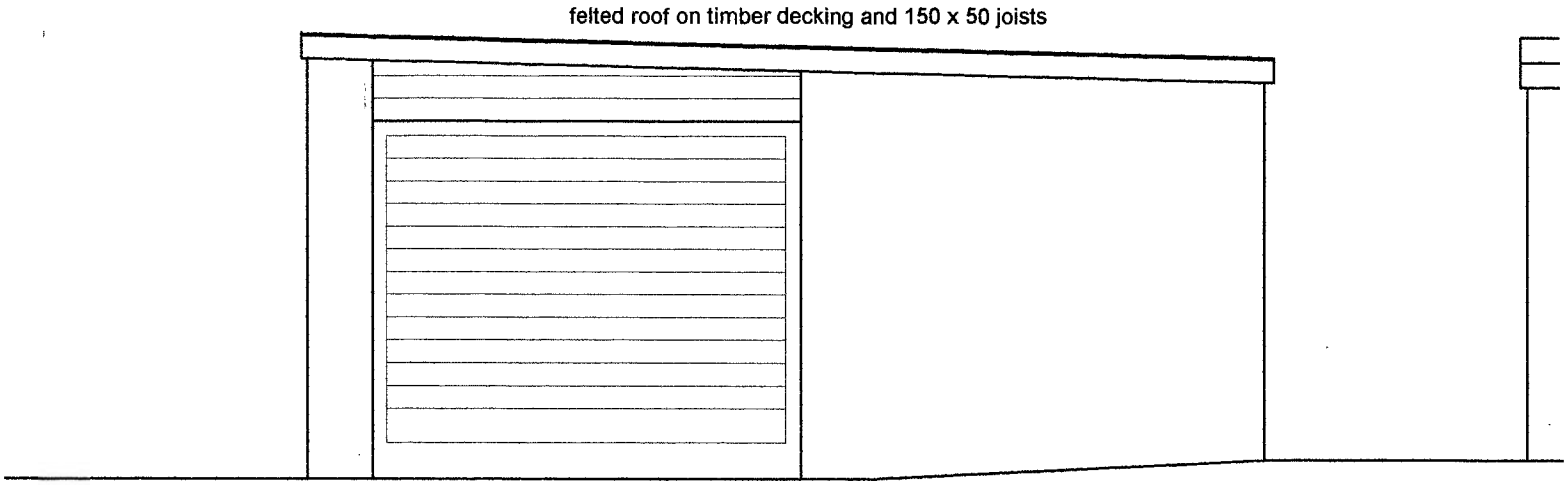

End Elevation

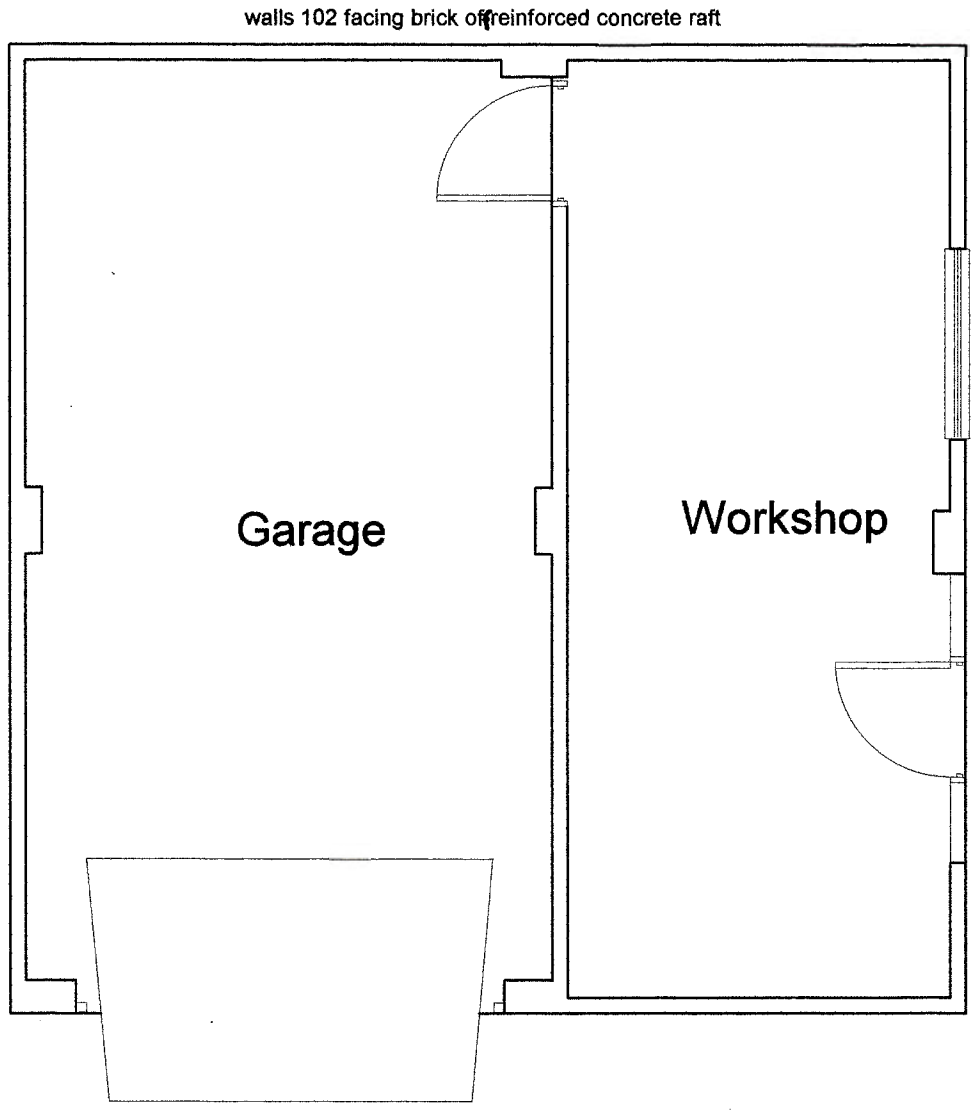

Floor Plan