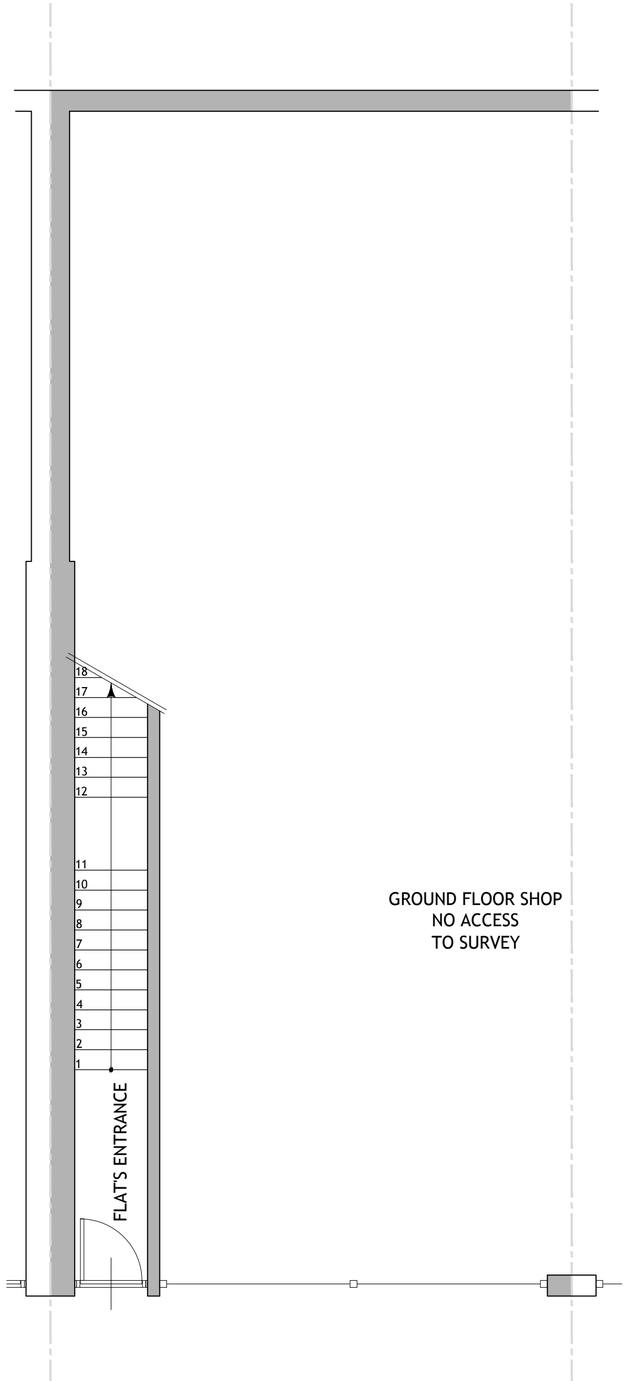

EXISTING

GROUND FLOOR PLAN

SCALE 1:50

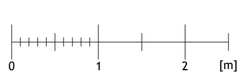

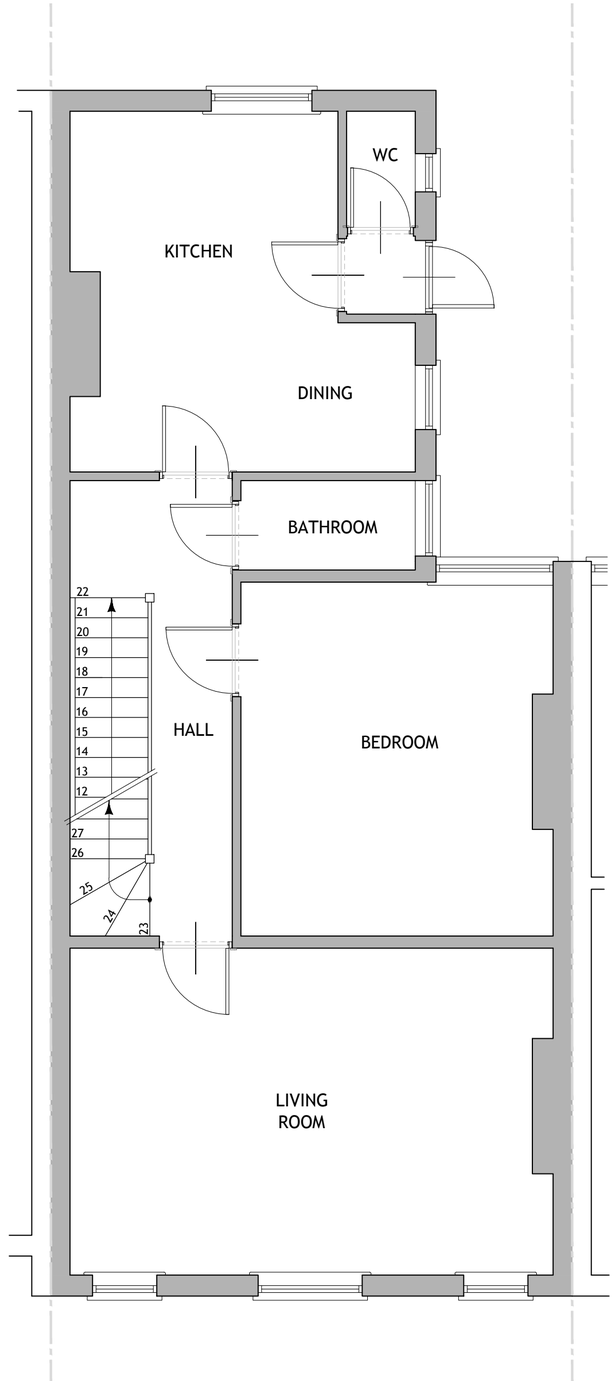

EXISTING

FIRST FLOOR PLAN

SCALE 1:50

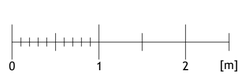

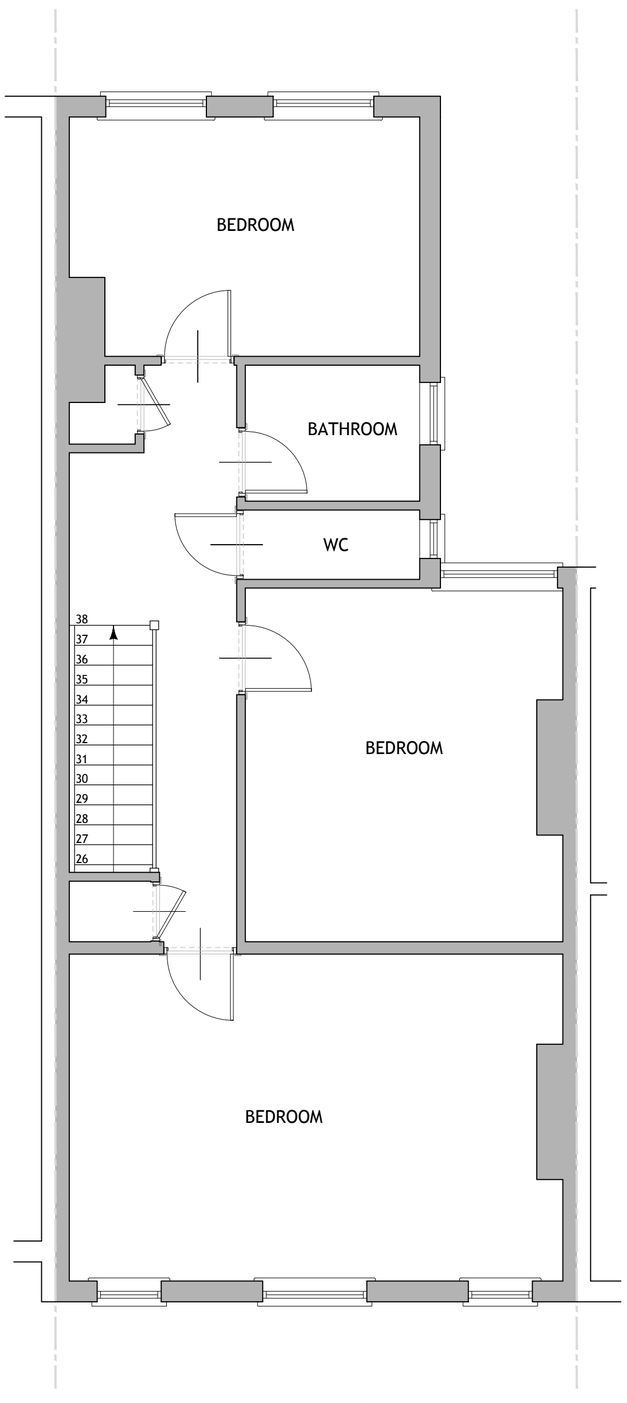

EXISTING

SECOND FLOOR PLAN

SCALE 1:50

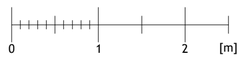

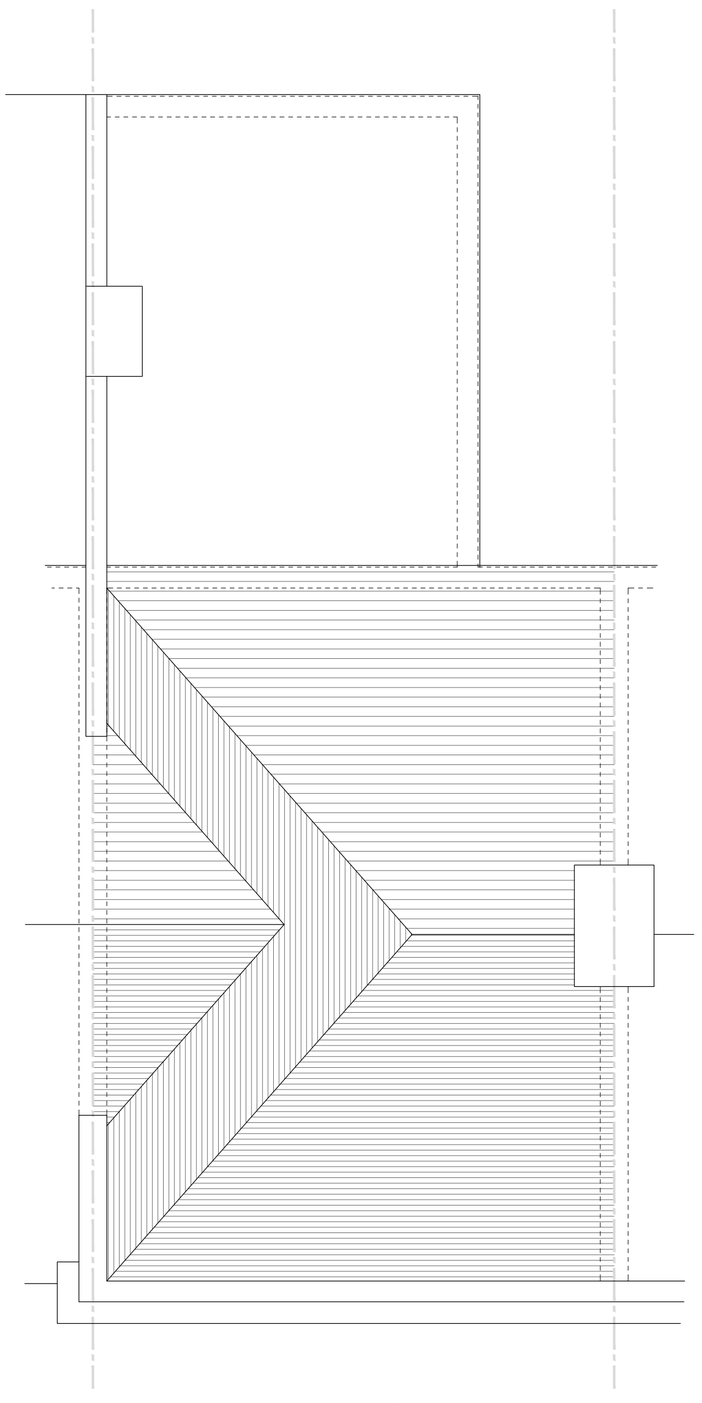

EXISTING

ROOF PLAN

SCALE 1:50

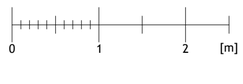

NO. DR. INFO
DATE

REVISION

PROJECT

1103A. FINCHLEY ROAD
LONDON
NW11 0QB

CLIENT

MR ROBIN RAHIMIAN
32. GRESHAM GARDENS
LONDON, NW11 8PB

DRAWING TITLE

EXISTING
FLOOR PLANS

SCALE	1:50	1:100
SIZE	A1	A3
JOB NO.	202031	
STAGE	PLANNING	
DWG NO.	202031.P.101	
REVISION	0	
DATE	15 OCT 2020	
DRAWN	NL	
CHECKED	MM	

COPYRIGHT © **LAF Architects Ltd**
THIS DRAWING WHICH IS THE PROPERTY OF **LAF Architects Ltd** IS THE SUBJECT OF INTELLECTUAL PROPERTY RIGHTS INCLUDING COPYRIGHT AND DESIGN RIGHTS AND SHALL NOT BE REPRODUCED, LOANED, COPIED OR SUBMITTED TO ANY OTHER PARTY

LAF Architects Ltd
1. MANOR DRIVE · LONDON · N20 0DZ
ph. 020 8361 1619 mob. 078 2583 4596
practice@LAF-Architects.co.uk
LIMITED COMPANY NO 11895527
REGISTERED IN ENGLAND & WALES