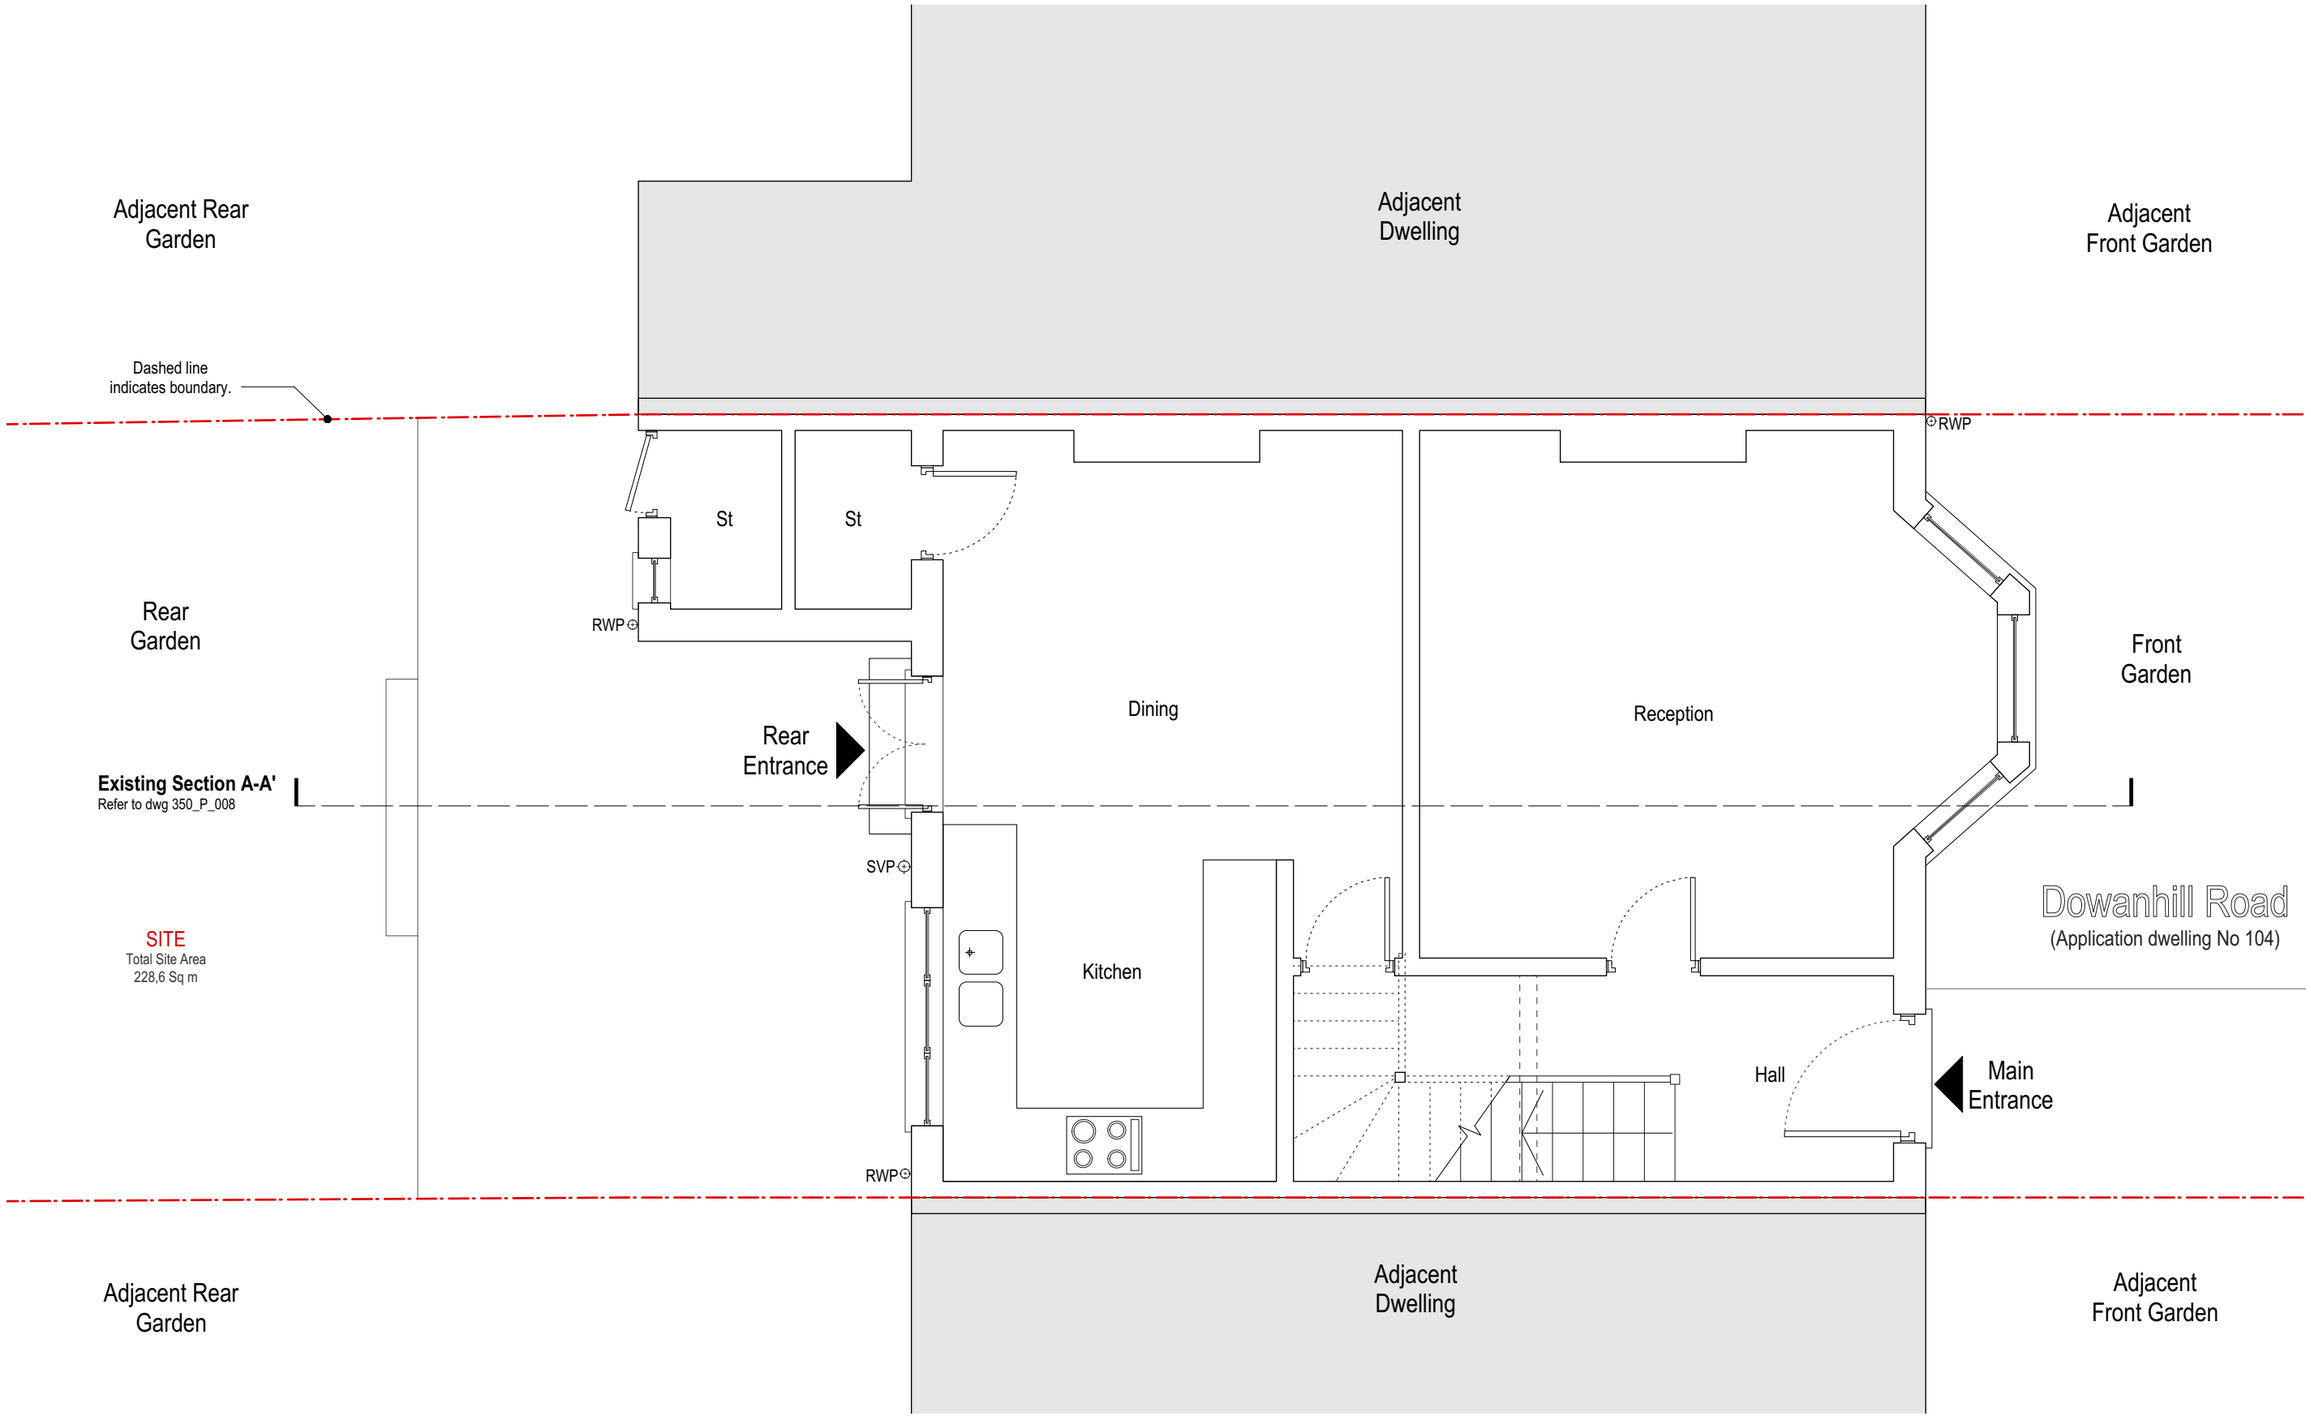

Existing Ground Floor Plan 1:50

Legend	Revision	Date	Amendment	Notes

NO DIMENSIONS ARE TO BE SCALED FROM THIS DRAWING. THE CONTRACTOR/MANUFACTURER IS RESPONSIBLE FOR CHECKING ALL DIMENSIONS AND QUERYING ANY DISCREPANCIES. THIS DRAWING IS THE PROPERTY OF LJT ARCHITECTS LTD. COPYRIGHT IS RESERVED BY THEM AND THE DRAWING IS ISSUED ON CONDITION THAT IT IS NOT COPIED, REPRODUCED, RETAINED OR DISCLOSED TO ANY UNAUTHORISED PERSON, EITHER WHOLLY OR IN PART, WITHOUT WRITTEN CONSENT.

Client	James Brown
Project	104 Downahill Road, London, SE6 1SY.
Drawing	Existing Ground Floor Plan
Scale	1:50 @ A3
Date	Octpber 2020
Status	**Information**
Drawn	AA
Project N°	350
Drawing N°	**350_P_002**
Revision	*

LJT Architects Ltd
Design Practice
130 Hither Green Lane, Hither Green, SE13 6QA
T 020 37310125
E lee.turner@ljtarchitects.com
W www.ljtarchitects.com