NOTE - Responsibility is not accepted for errors made by others in scaling from this drawing. All construction information should be taken from figured dimensions only

N

Scale 1:100

0 1 5m

REV	DESCRIPTION	DATE	BY
-	-	-	-

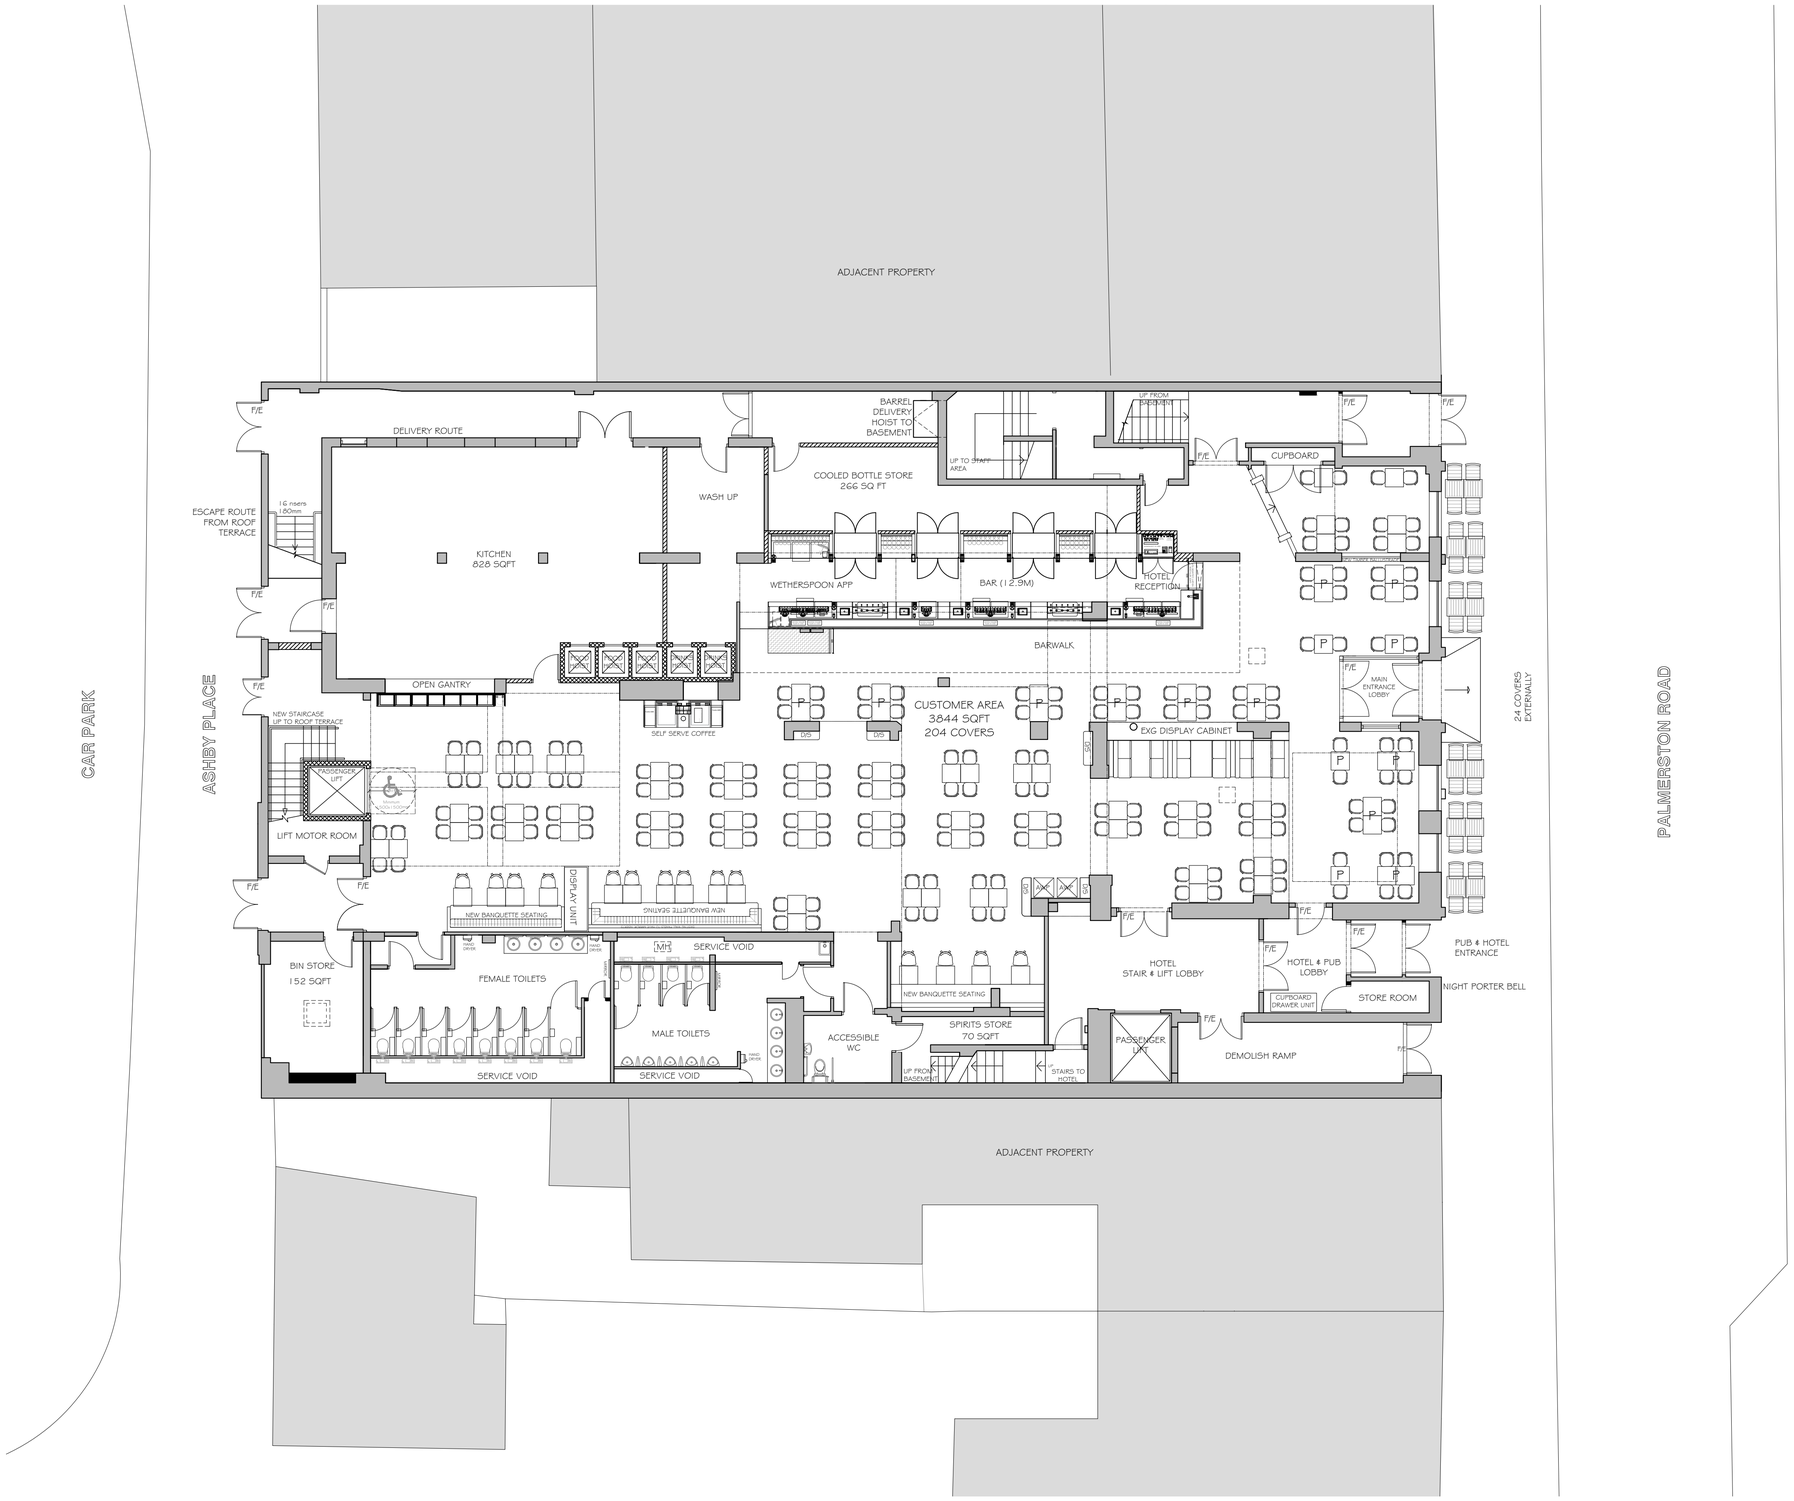

PROPOSED GROUND FLOOR PLAN

scale 1:100

PLANNING

kdpa

Basepoint Business Centre, Little High Street,
Shoreham by Sea, West Sussex BN43 5EG
+44 (0)1273 467518 www.kdpaine.co.uk

CLIENT: JD WETHERSPOON PLC

PROJECT: PUB NO: 6405
THE LORD PALMERSTON, 84-90 PALEMRSTON ROAD
SOUTHSEA, PO5 3PT

DRAWING: PROPOSED GROUND FLOOR PLAN

SCALE	DATE	DRAWN
A1/1:100	SEPT 2020	LFC
PROJECT No	DRAWING No	REVISION
7275	PL - 201	-