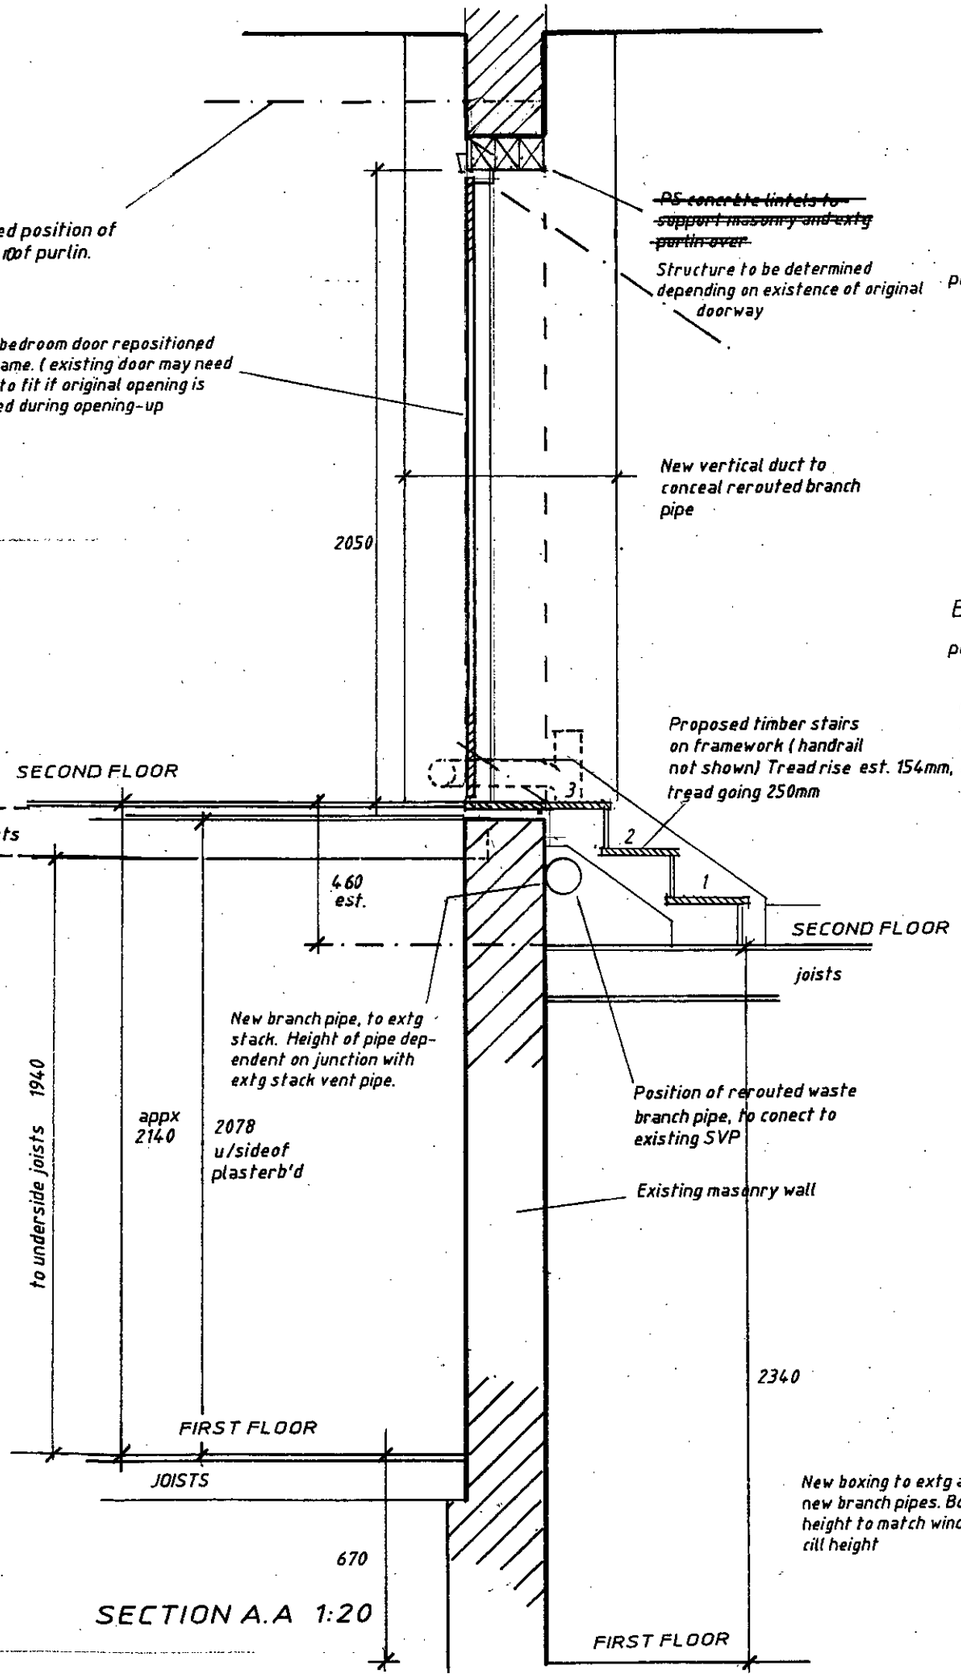

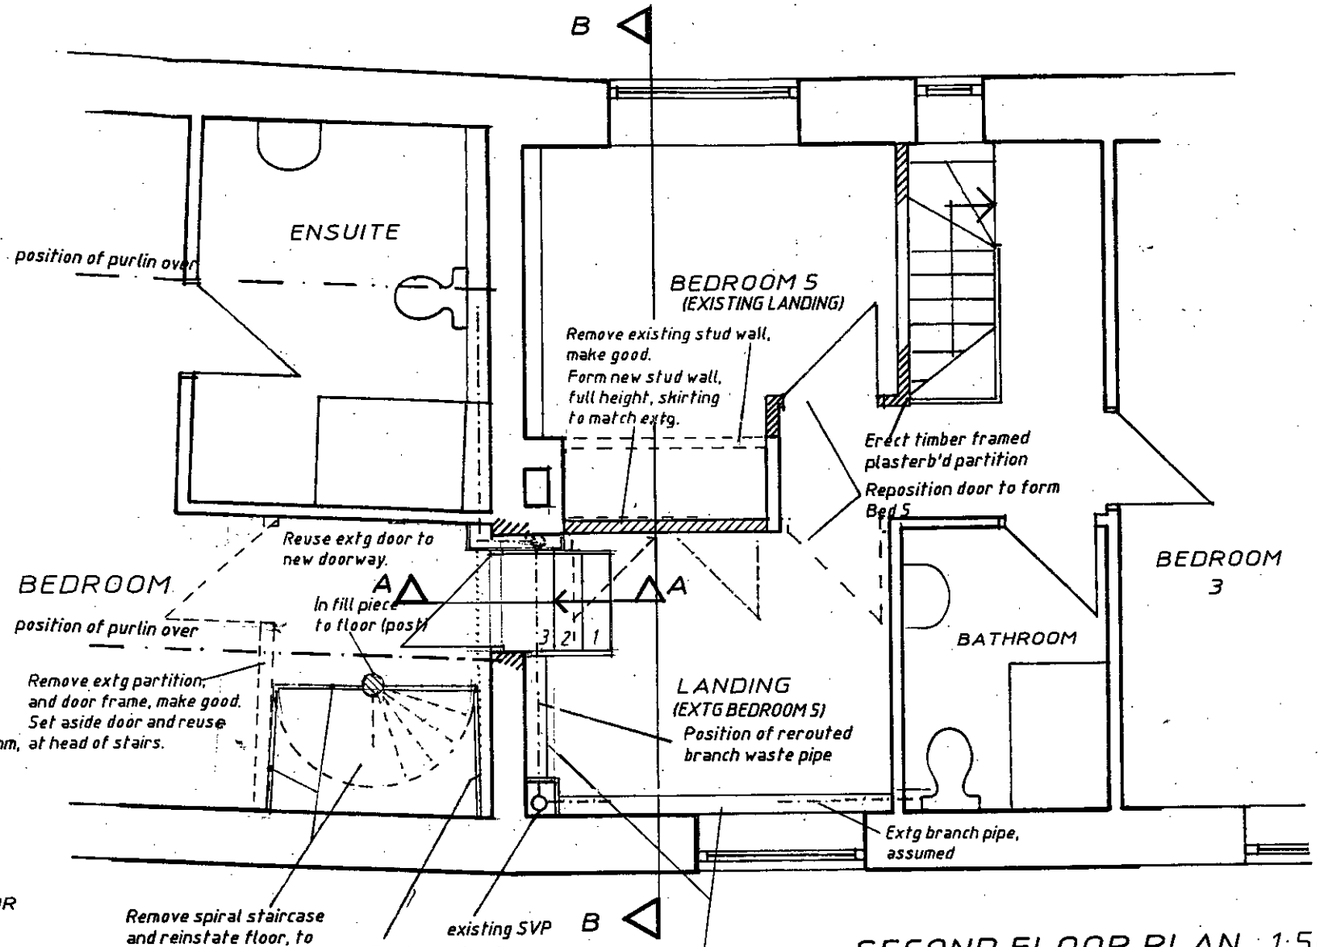

SECOND FLOOR PLAN 1:50
PROPOSED (PART PLAN)

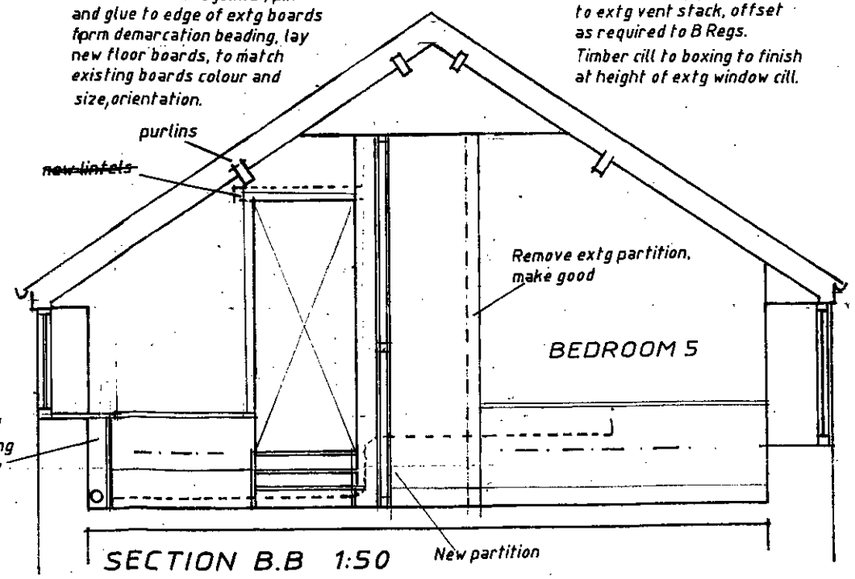

SECTION B.B 1:50

REVISIONS
A PARTITION REMOVED BETWEEN BEDROOM & STAIRS. TOP TREAD OF NEW STEPS WIDENED. NEW BOXING TO WASTE PIPE RAISED TO WINDOW CILL HEIGHT, SPIRAL STAIR OPENING DEMARCATED WITH TIMBER 'STRING' BEAD. CUPBOARD TO LANDING CHANGED JAN 2021

JOHN MOSELEY ARCHITECTS
ARCHITECTURE • PLANNING • ILLUSTRATION
John Moseley BA. Dip.Arch RIBA
75 South Street • Bridport • Dorset • DT6 3NZ
01308 424239 www.johnmoseleyarchitects.co.uk
Email johnmoseleyarchitects@hotmail.com

Client MR THOMAS STEEL

Project BRIMLEY MILL, STOKE ABBOTT, BEAMINSTER, DORSET DT8 3JU

Title DETAILS OF PROPOSED WORKS - STAIRS

Scale 1:50 /20 (A3) Date JUNE 2020

Drawing No. TS /2020 /PL 10 A

Copyright of Architect • Check Dimensions and levels • Report Discrepancies • Do not scale •