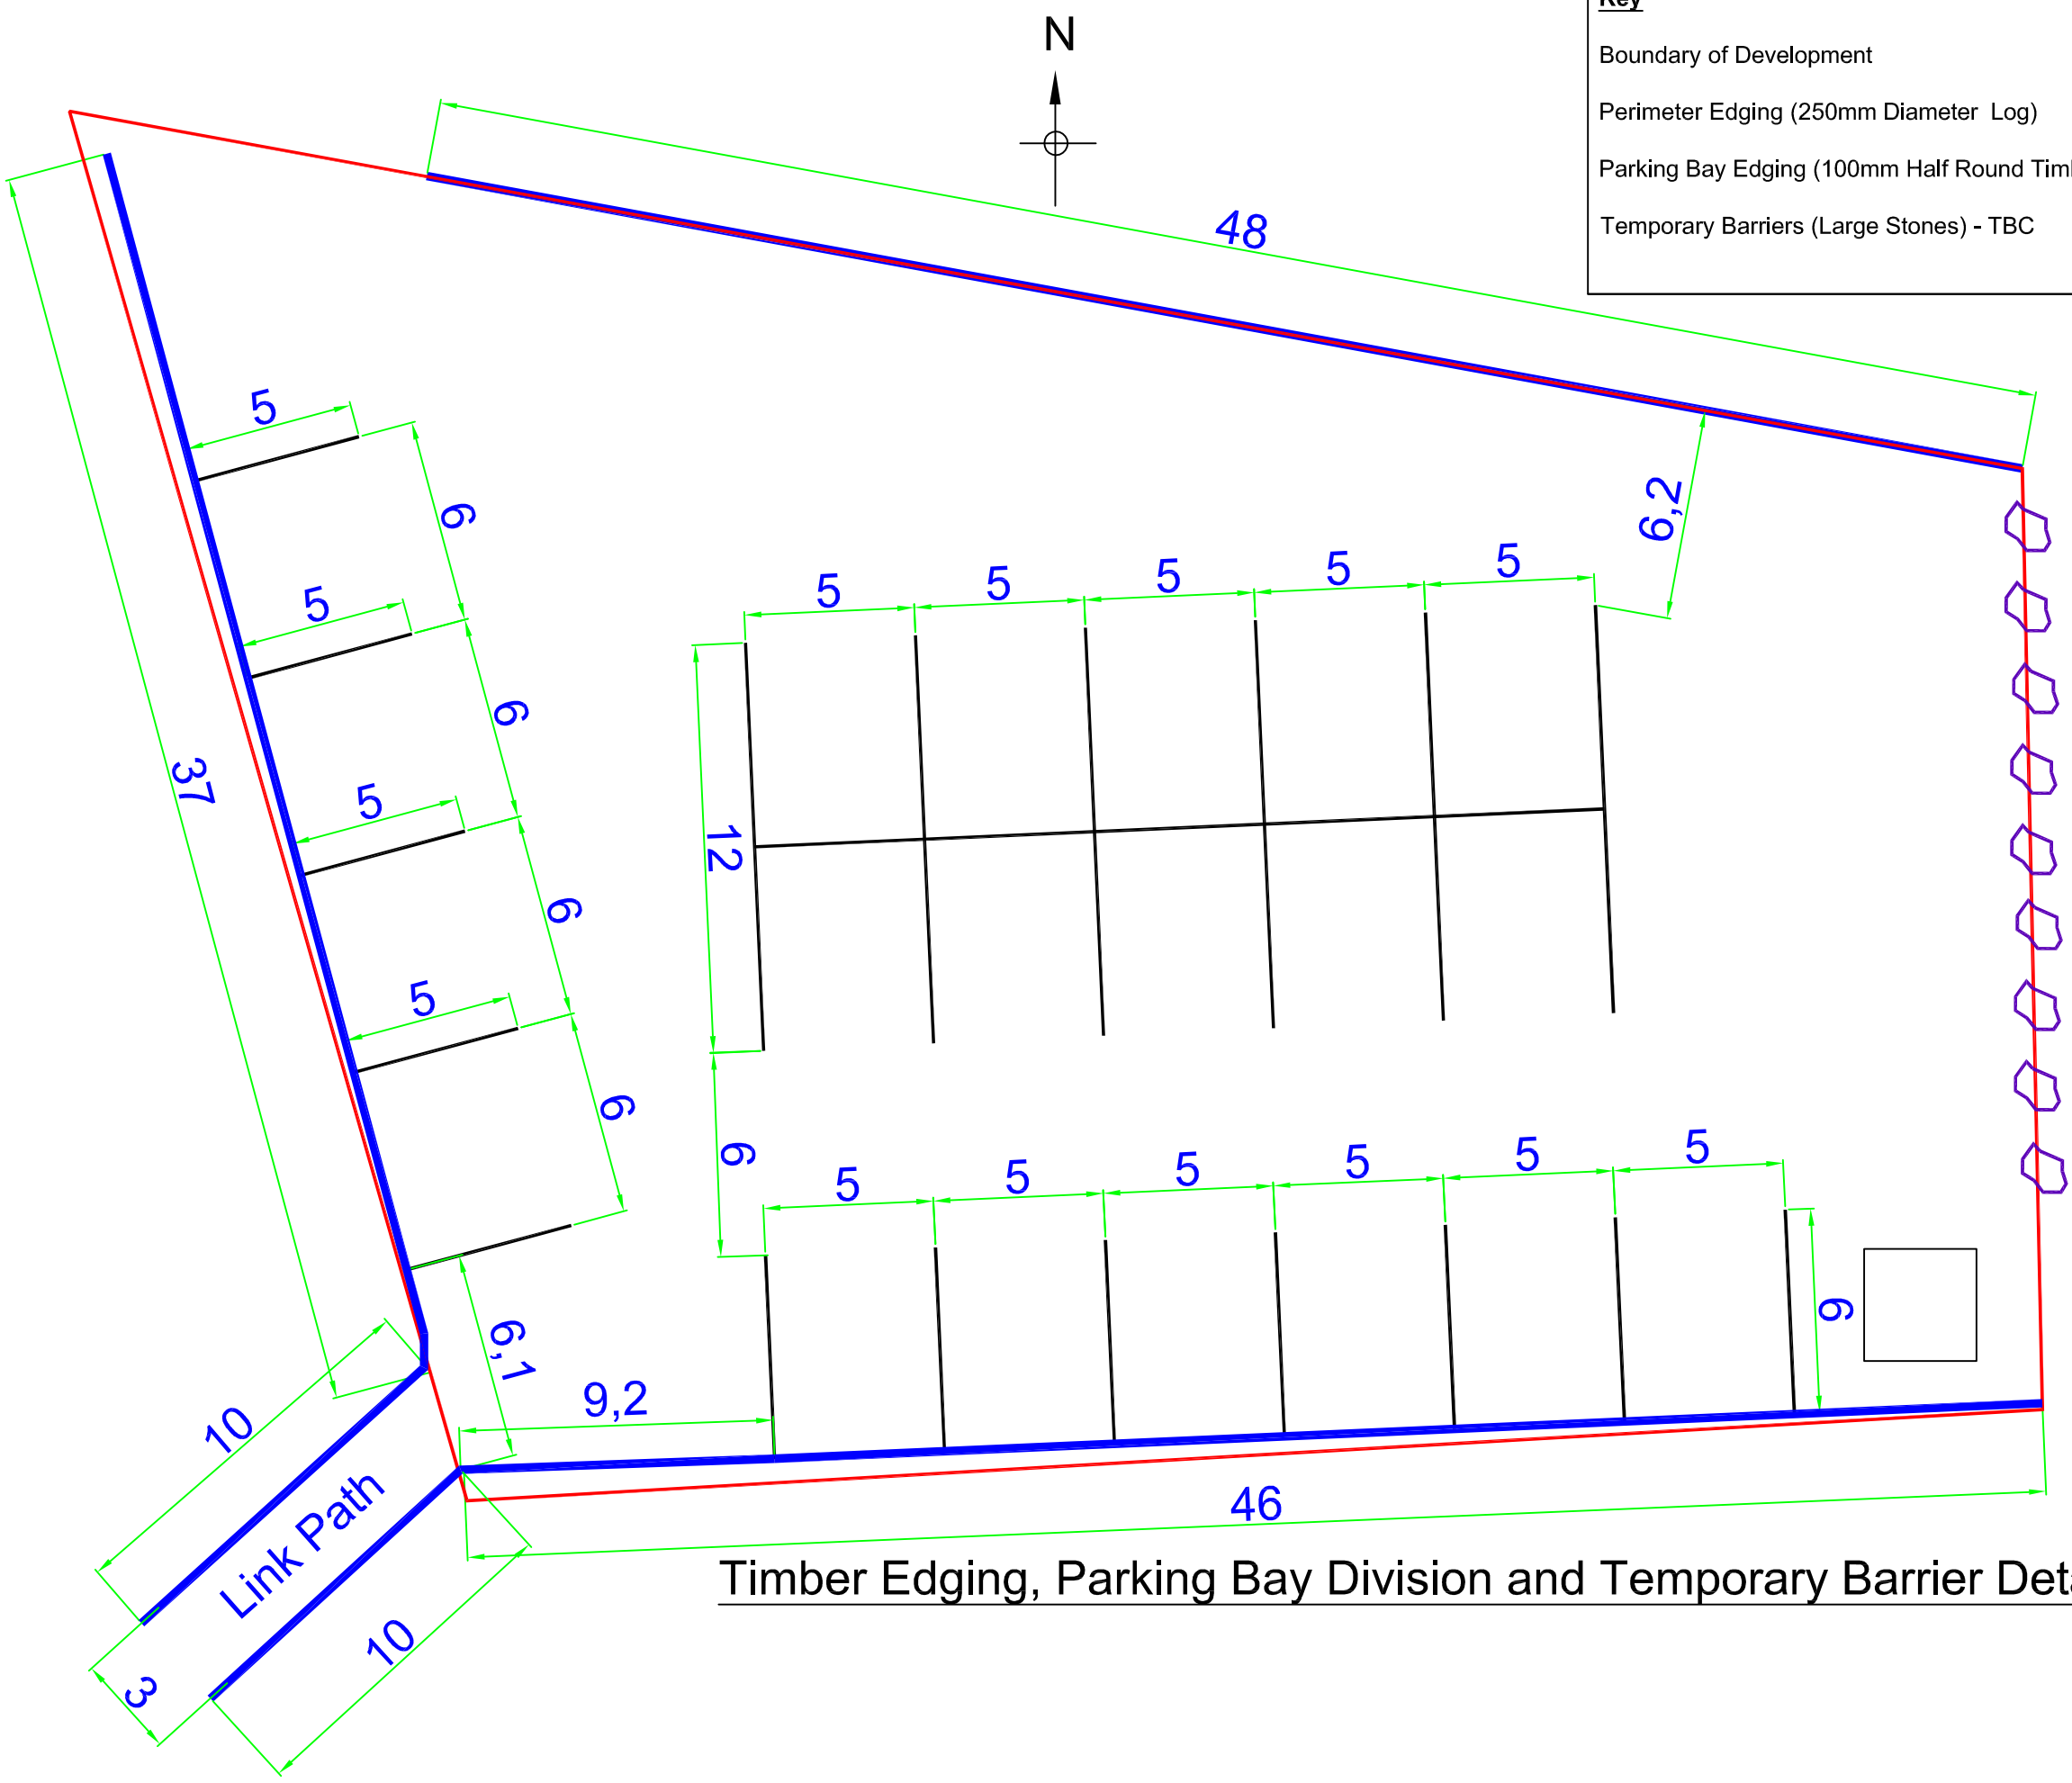

Timber Edging, Parking Bay Division and Temporary Barrier Details

General Notes

Rev	Comments	Date
A	Scale Added	21/12/2020

Title:
Edging & Bay Division Details

Project:
Campervan Amenities
Site

Drawing No: CAS/00006/A

Date: 21/12/2020

Scale: 1:200 @ A3