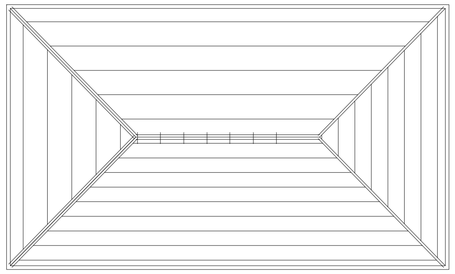

ROOF

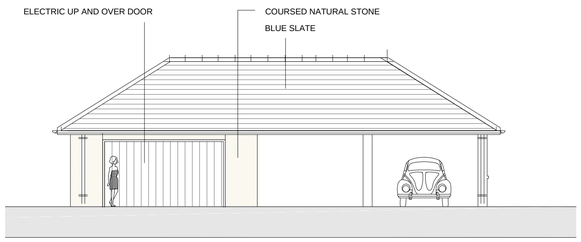

NORTH ELEVATION

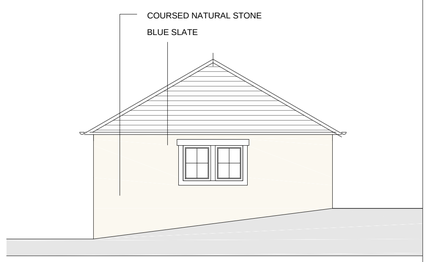

EAST ELEVATION

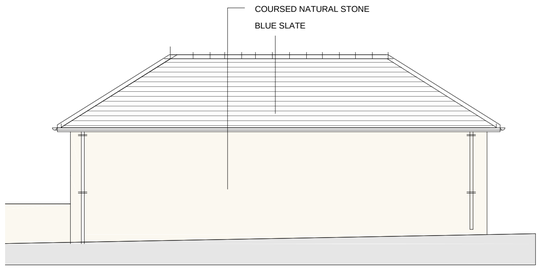

SOUTH ELEVATION

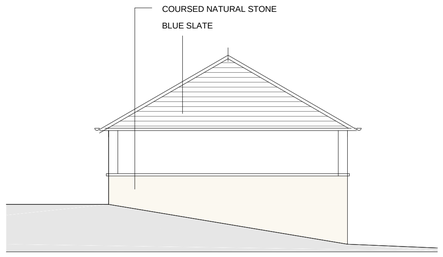

WEST ELEVATION

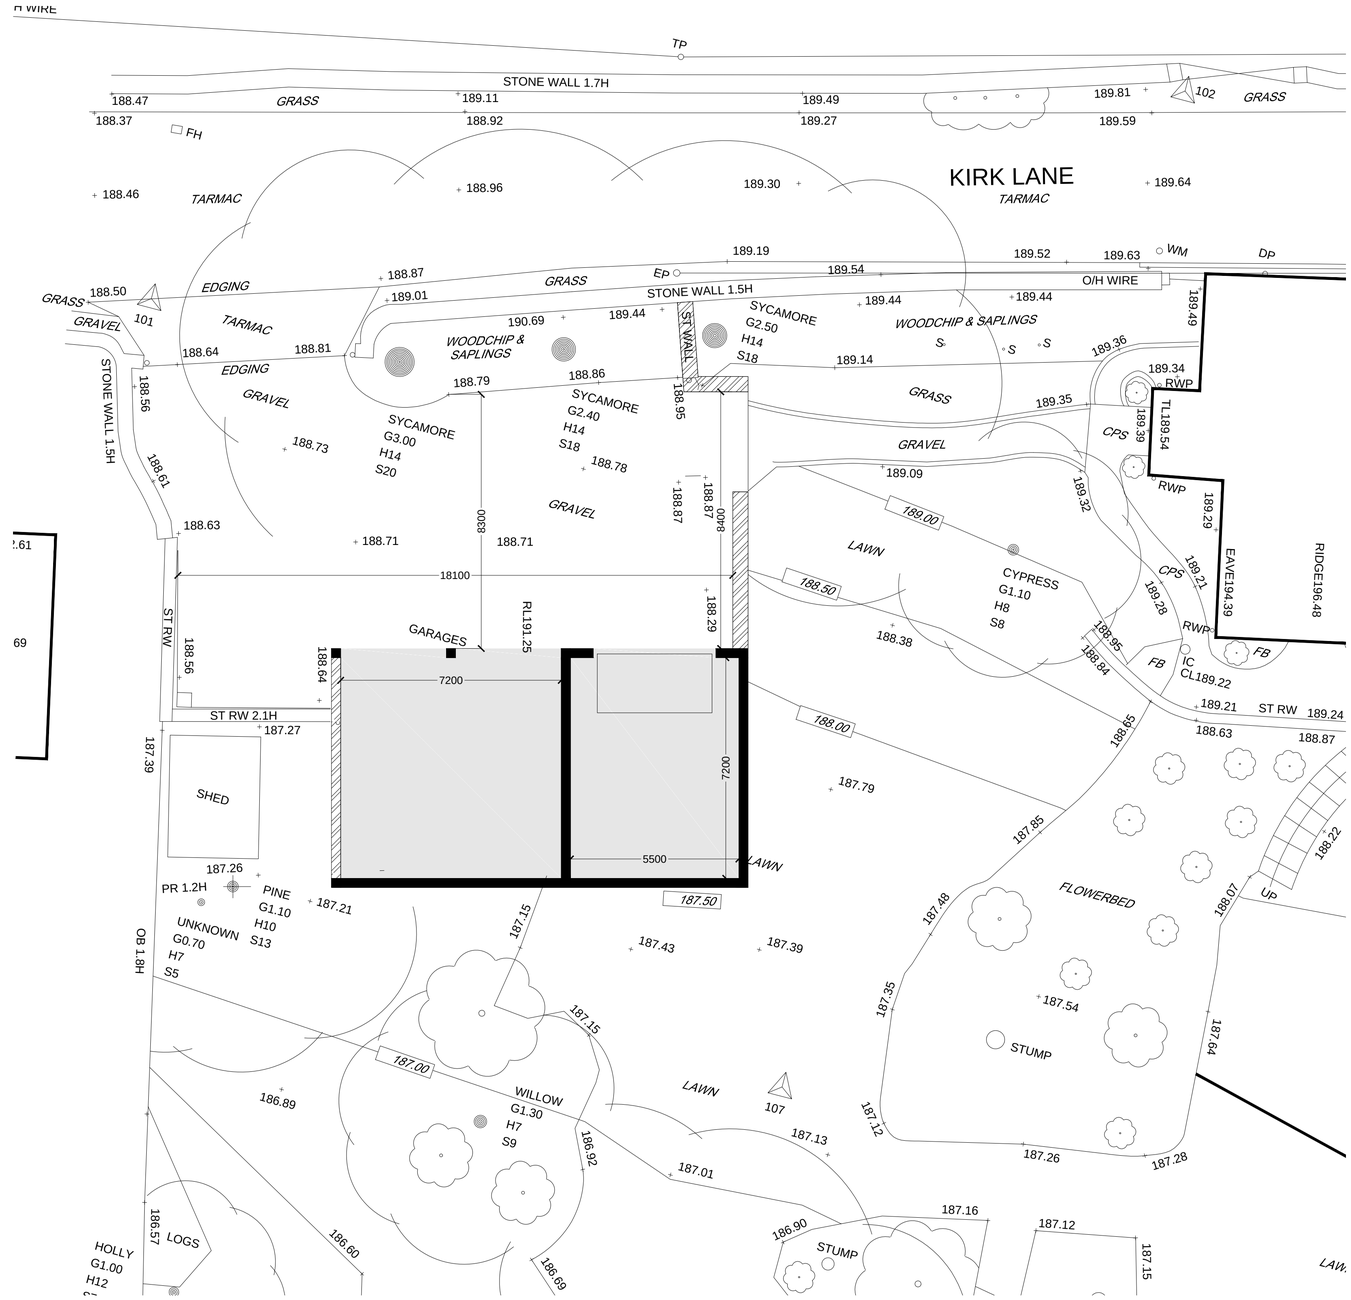

SITE PLAN

REV. NO.	DESCRIPTION TO REVISION	REV. BY	DATE
REV A	PLANNING SUBMISSION	BH	26_11_20

REPLACEMENT GARAGE

CUSTOMER
M. FACER

PROJECT
No. 6 KIRK LANE
EMBSAY
BD23 6SH

HORSLEY TOWNSEND ARCHITECTS LTD.
5 GOODWOOD OWLER PARK ROAD ILKLEY WEST YORKSHIRE LS290BY
T: 0798 4428603 E: bill@horsleytownsend.com

DRAWING NAME
EXISTING SITE AND ELEVATIONS

DRAWN BY: BH
SCALE 1:100 A1
DRG No. PROPOSED
REV. A