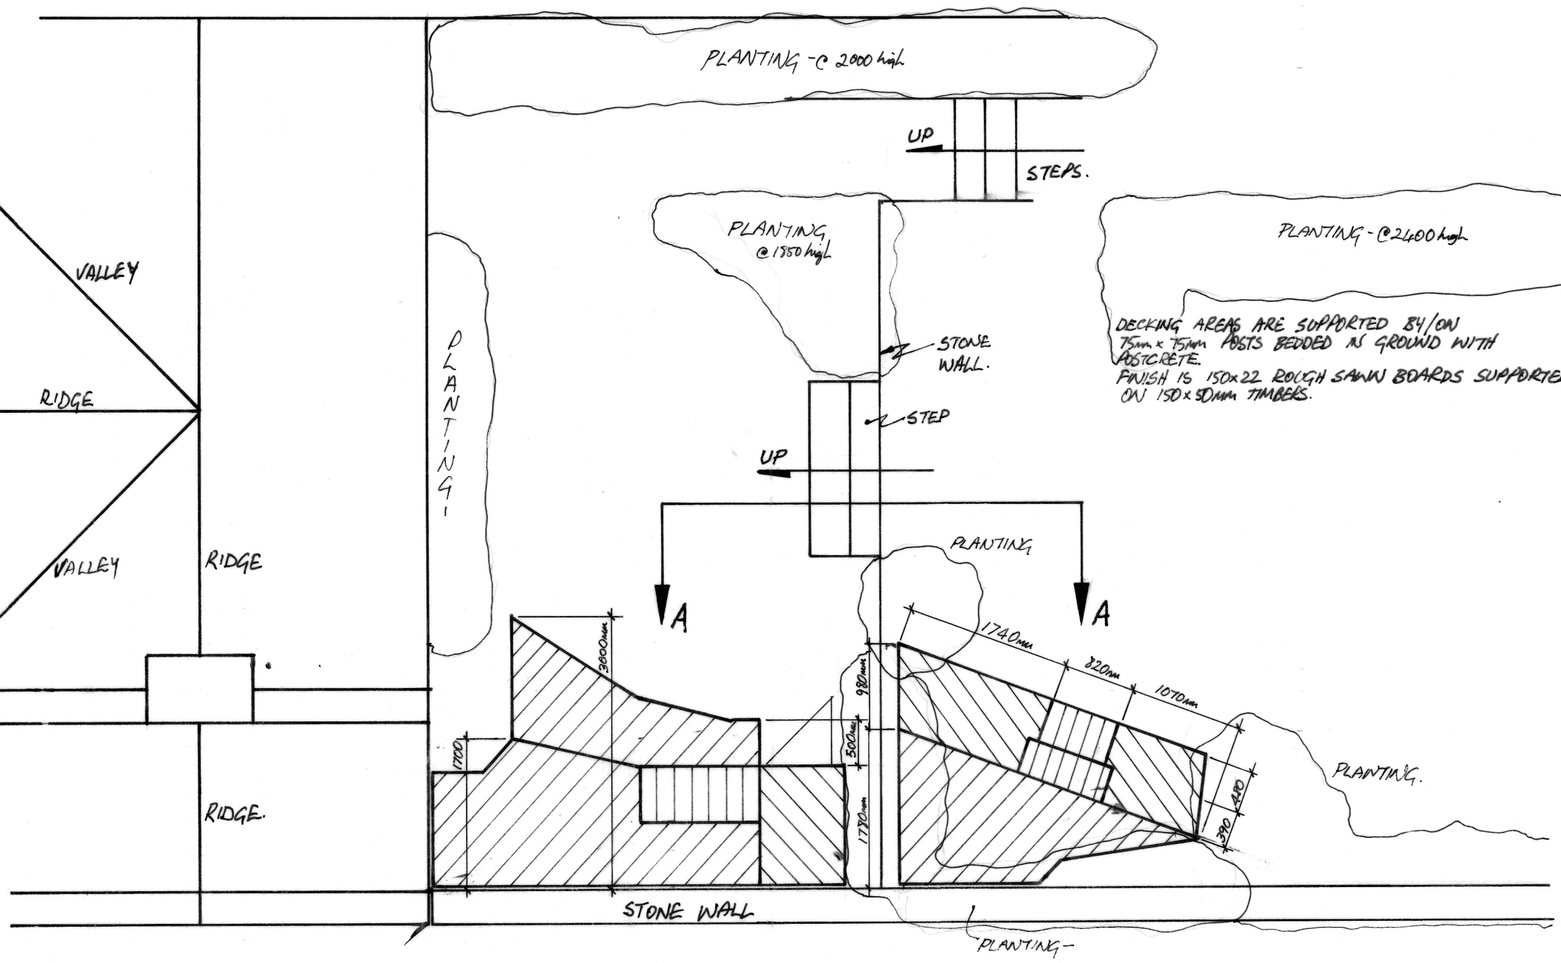

DECKING AREAS ARE SUPPORTED BY/ON 75mm x 75mm POSTS BEDDED IN GROUND WITH ASTCRETE.
FINISH IS 150x22 ROUGH SAWN BOARDS SUPPORTED ON 150 x 50mm TIMBERS.

ROSESTILE COTTAGE ROMALDKIRK

PROPOSED DECKING AREAS - FRONT GARDEN
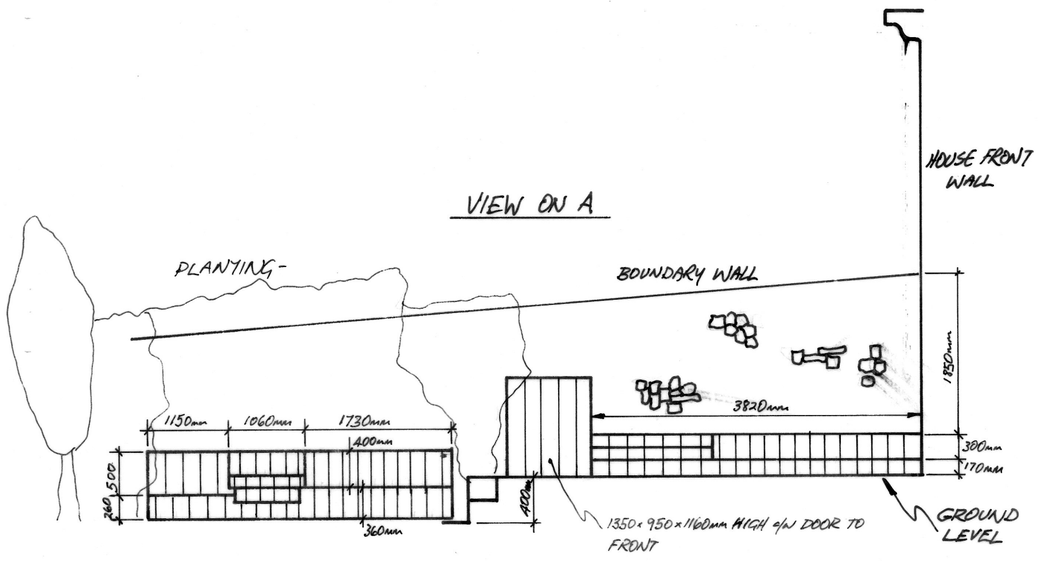
SCALE 1:50 AUGUST 2020