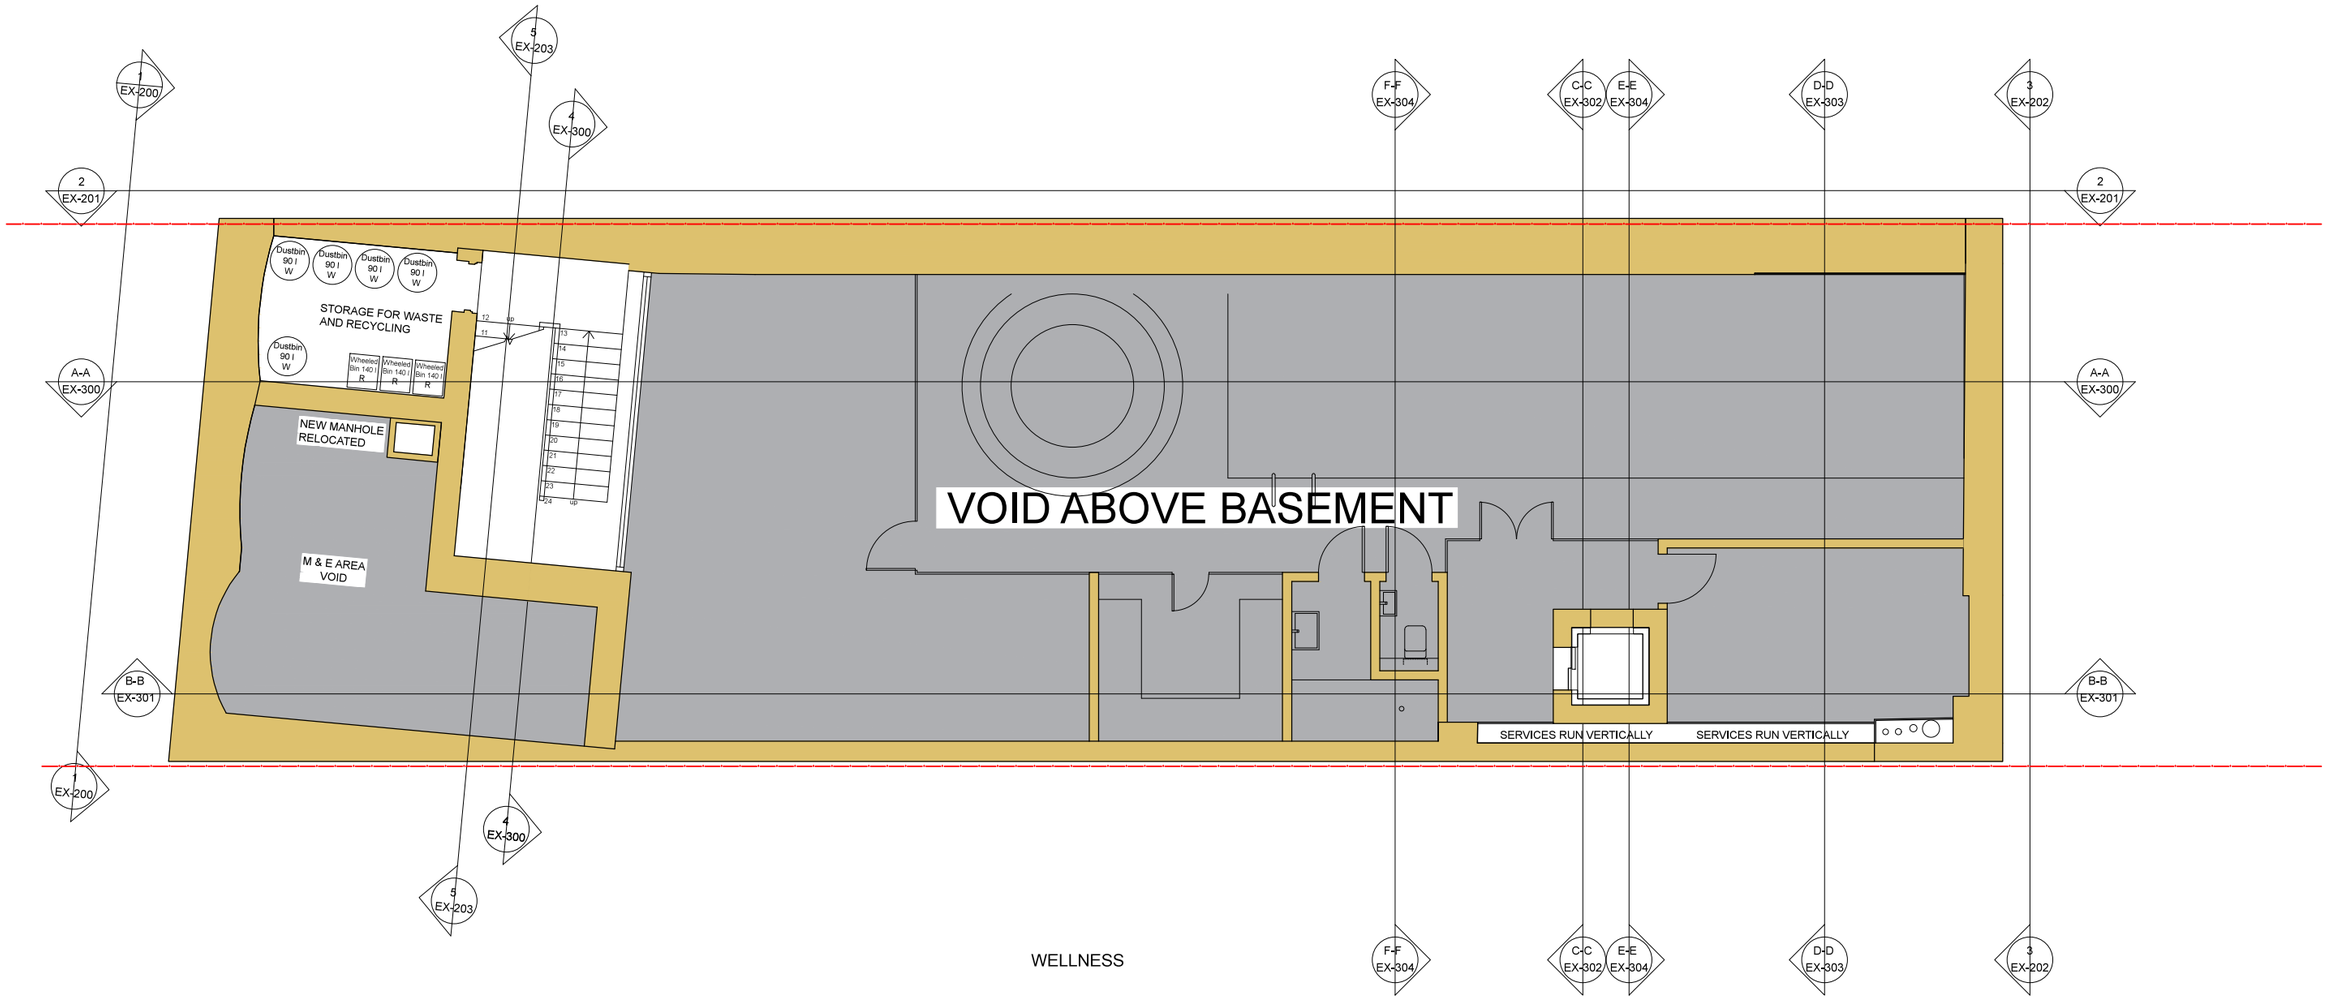

P

PROPOSED UPPER BASEMENT PLAN

SCALE: 1:100

EXISTING STRUCTURE

APPROVED STRUCTURE

PROPOSED STRUCTURE

scale bar 0 0.5 1 2 3 4 5 6 7 8 9 10m

EHArchitects
Architects Masterplanners Designers

STUDIO 69 Harlesden Gardens
London NW10 4HB
Tel +44 (0) 7950 292361
email enquiries@eharchitects.co.uk
www.eharchitects.co.uk

DRAWING TITLE
PROPOSED
BASEMENT PLAN

CLIENT
SYNERGY LIFESTYLE

PROJECT
No 2 HYDE PARK PLACE
W2 2LH LONDON, UK

REV	DATE	IN'L	DESCRIPTION	CHK

JOB NO			--			
DRAWING STATUS PLANNING			DRAWN DATE 2020			SCALE in A3 1:100
DRAWN BY EH			ISSUE DATE 2020			CHECKED BY EH
DISCIPLINE CODE	COMPANY CODE	ZONE	FLOOR LEVEL	ELEMENT	DRAWING NO	REVISION
A	EHA	XX	-02	00	0132	00