


5 PROPOSED BASEMENT ELEVATION
SCALE: 1:150

4 PROPOSED BASEMENT ELEVATION
SCALE: 1:150

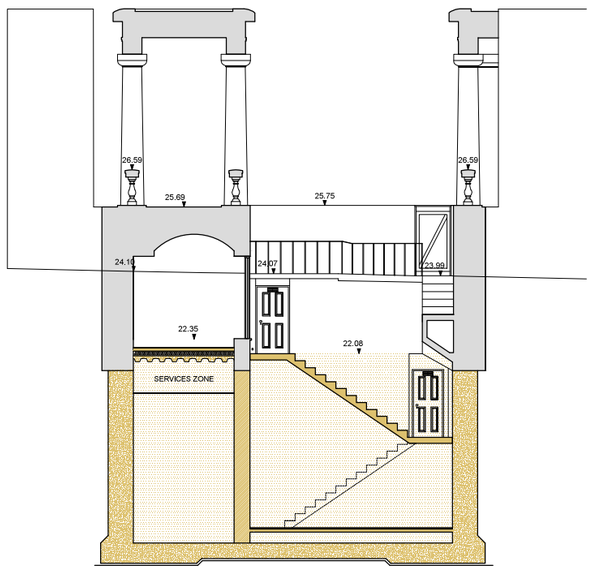


scale bar 0 0.5 1 2 3 4 5 6 7 8 9 10m

EXISTING STRUCTURE
APPROVED STRUCTURE
PROPOSED STRUCTURE

EHArchitects
Architects Masterplanners Designers

STUDIO 69 Harlesden Gardens
London NW10 4HB
Tel +44 (0) 7950 292361
email enquiries@eharchitects.co.uk
www.eharchitects.co.uk

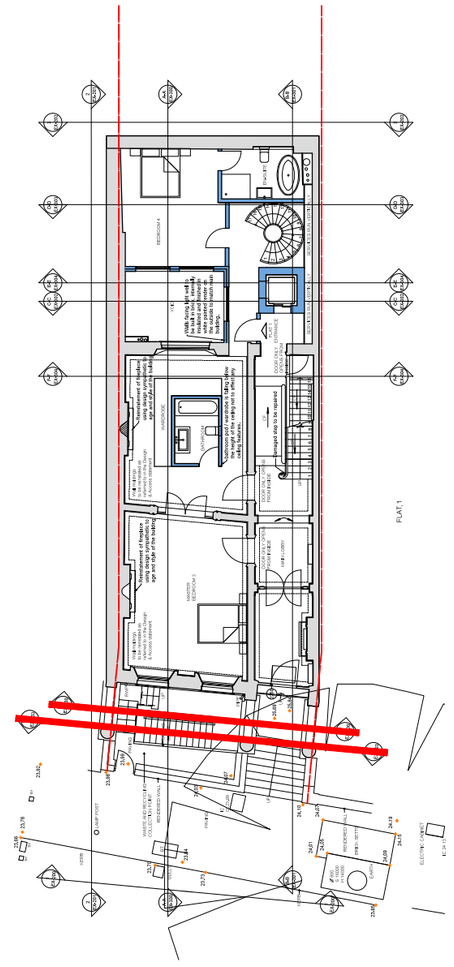DRAWING TITLE
PROPOSED
FRONT ELEVATIONS / SECTIONS 4 & 5

CLIENT
SYNERGY LIFESTYLE

PROJECT
No 2 HYDE PARK PLACE
W2 2LH LONDON, UK

REVISION

| REV | DATE | IN'L | DESCRIPTION | CHK |
|---|---|---|---|---|

| | | | | | | |
|---|---|---|---|---|---|---|
| JOB NO | -- | | | | | |
| DRAWING STATUS PLANNING | DRAWN DATE 2020 | | | | | SCALE in A3 1:150 |
| DRAWN BY EH | ISSUE DATE 2020 | | | | | CHECKED BY EH |
| DISCIPLINE CODE | COMPANY CODE | ZONE | FLOOR LEVEL | ELEMENT | DRAWING NO | REVISION |
| A | EHA | XX | XX | E | 0141 | 00 |