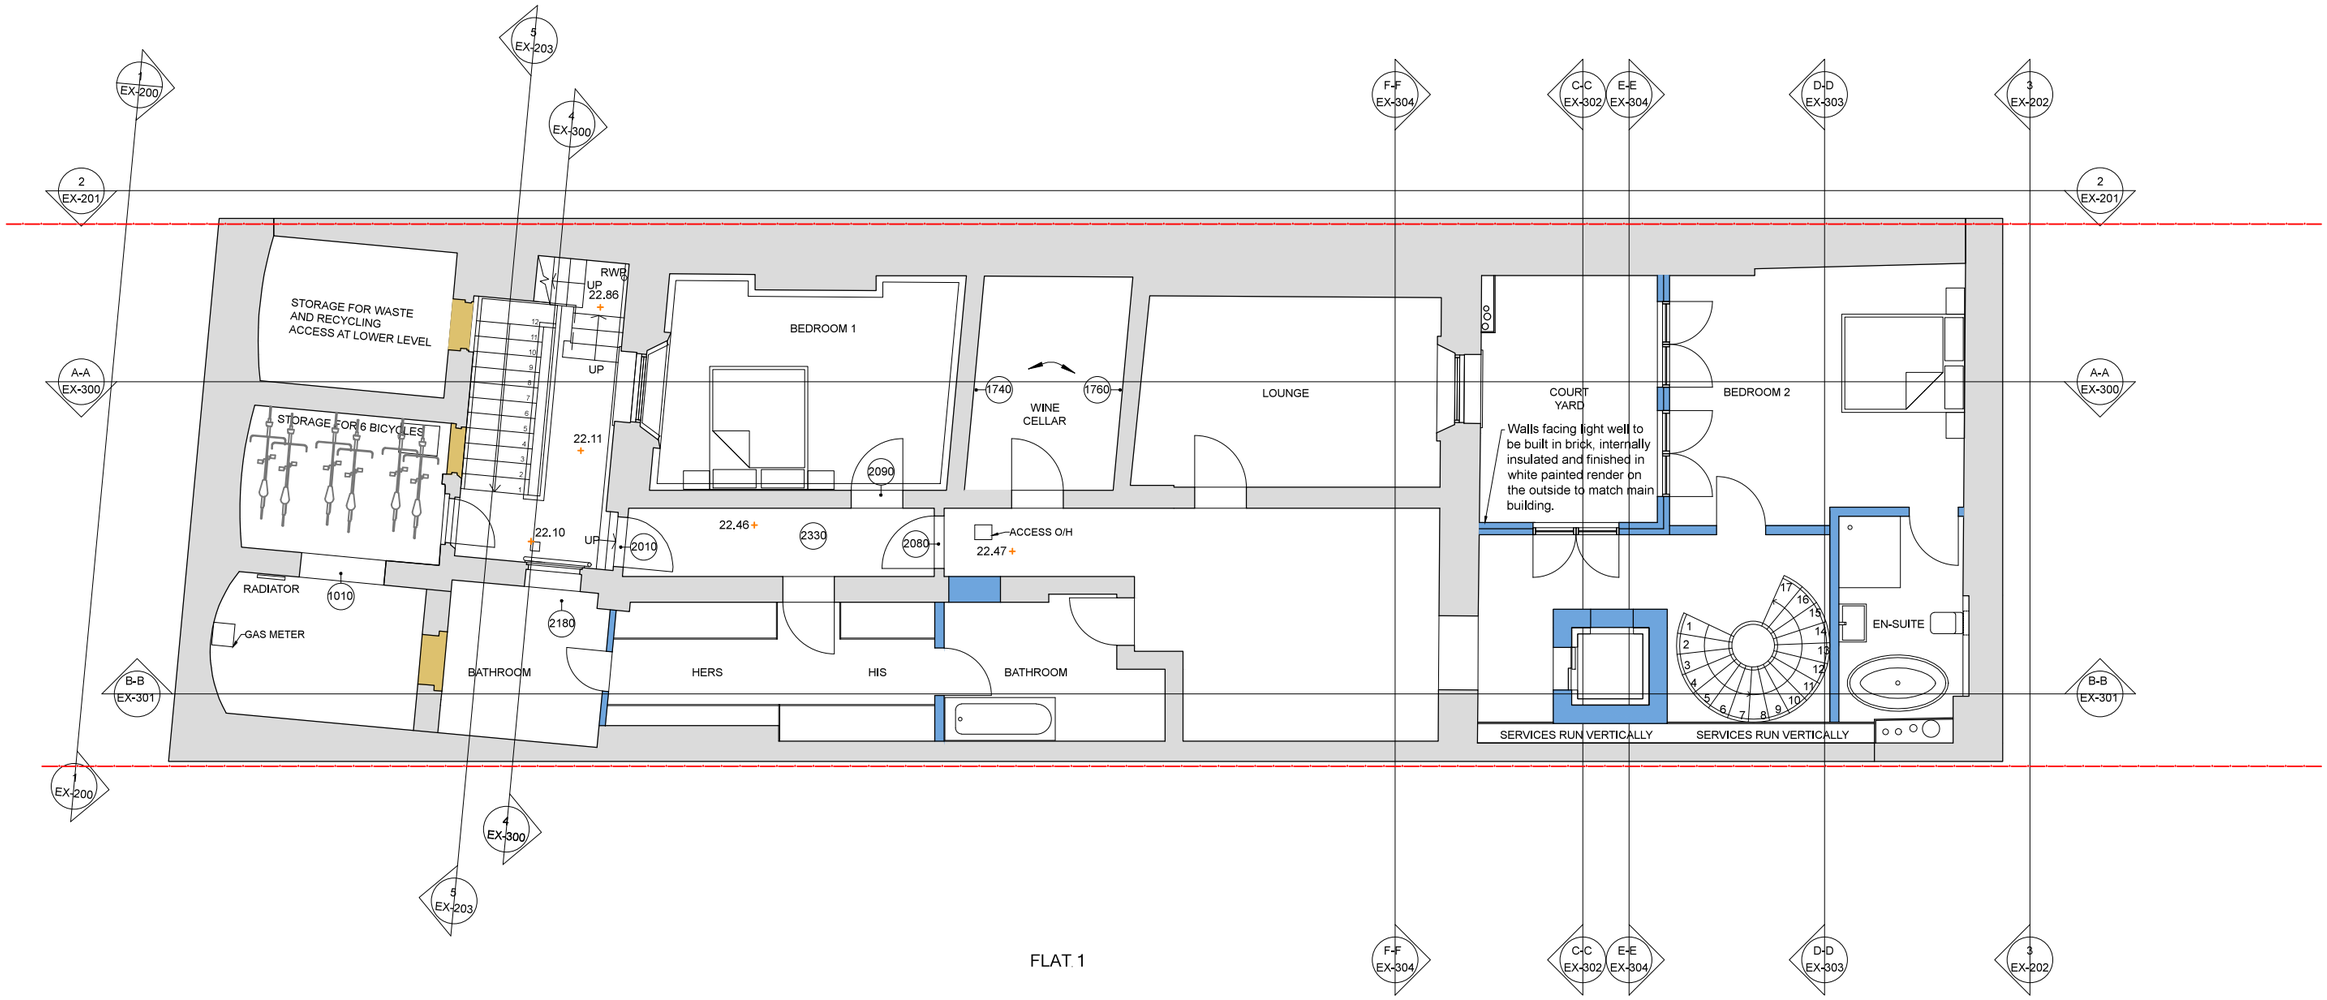

FLAT 1

P PROPOSED LOWER GROUND FLOOR PLAN

SCALE: 1:100

scale bar 0 0.5 1 2 3 4 5 6 7 8 9 10m

EXISTING STRUCTURE

APPROVED STRUCTURE

PROPOSED STRUCTURE

EHArchitects
Architects Masterplanners Designers

STUDIO 69 Harlesden Gardens
London NW10 4HB
Tel +44 (0) 7950 292361
email enquiries@eharchitects.co.uk
www.eharchitects.co.uk

DRAWING TITLE
PROPOSED
LOWER GROUND FLOOR PLAN

CLIENT
SYNERGY LIFESTYLE

PROJECT
No 2 HYDE PARK PLACE
W2 2LH LONDON, UK

REVISION

REV	DATE	INI'L	DESCRIPTION	CHK

JOB NO	--						
DRAWING STATUS PLANNING	DRAWN DATE 2015					SCALE in A3 1:100	
DRAWN BY EH	ISSUE DATE 2020					CHECKED BY EH	
DISCIPLINE CODE	COMPANY CODE	ZONE	FLOOR LEVEL	ELEMENT	DRAWING NO	REVISION	
A	EHA	XX	-01	00	0133	00	