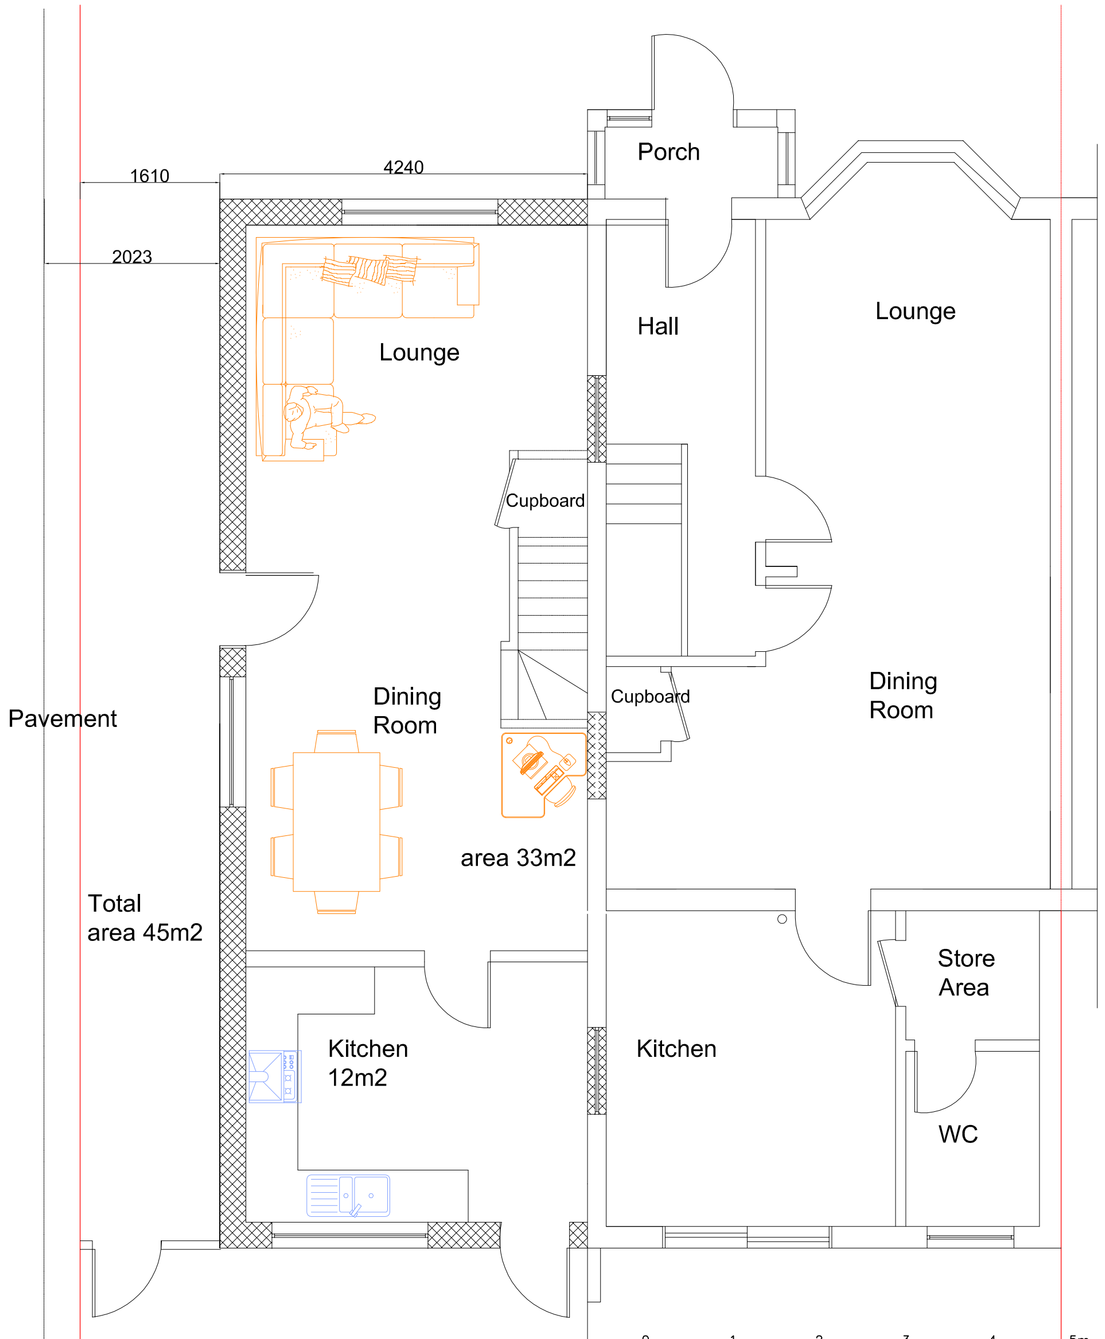

Proposed Ground Floor
Floor Plan 1:50

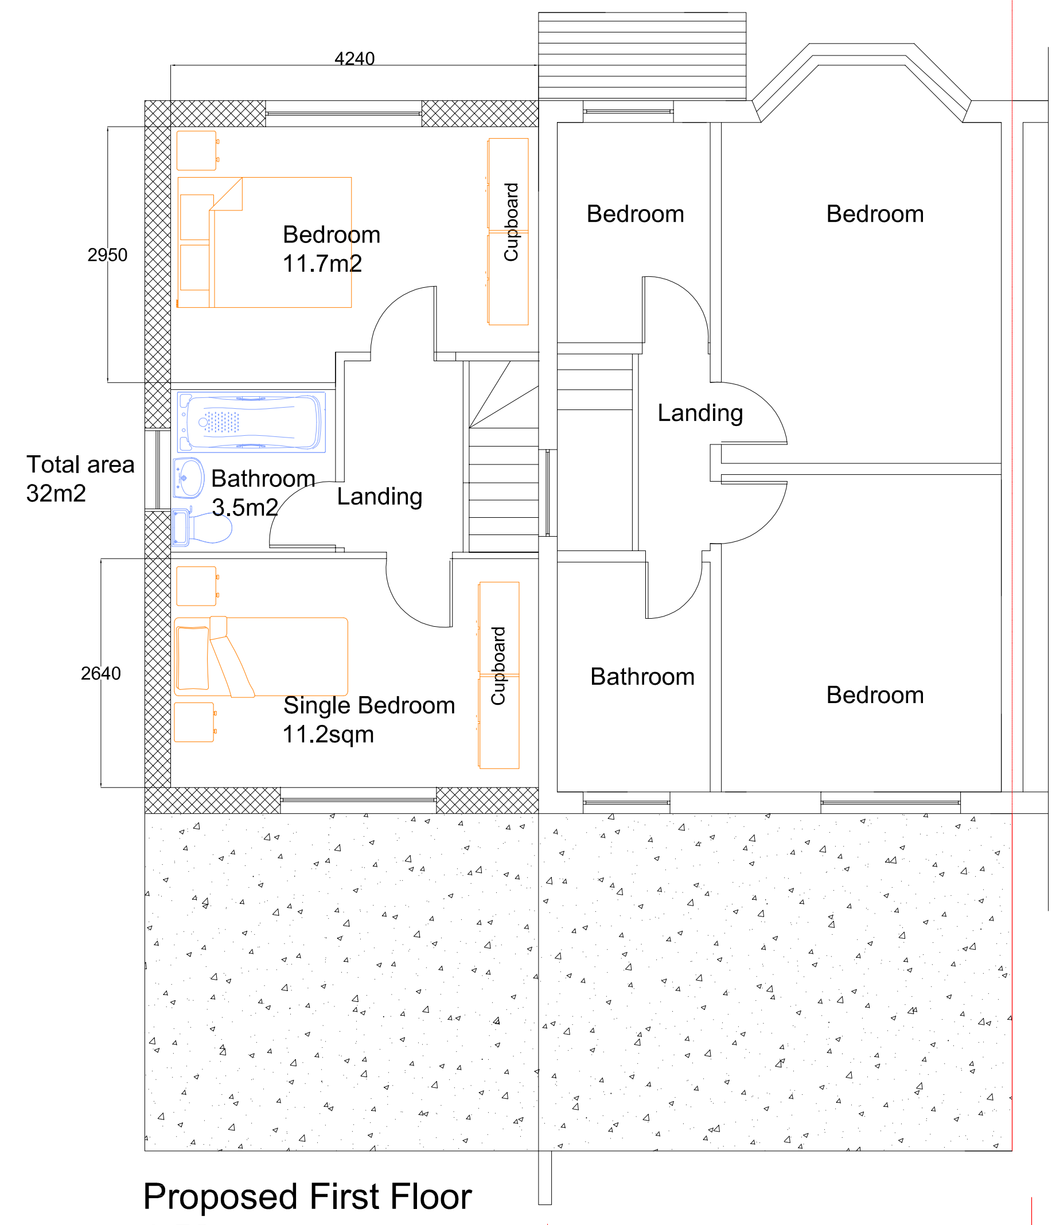

Proposed First Floor
1:50

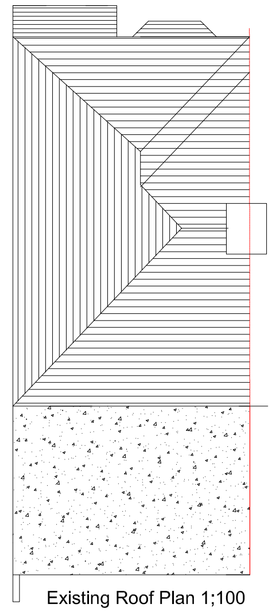

Existing Roof Plan 1;100

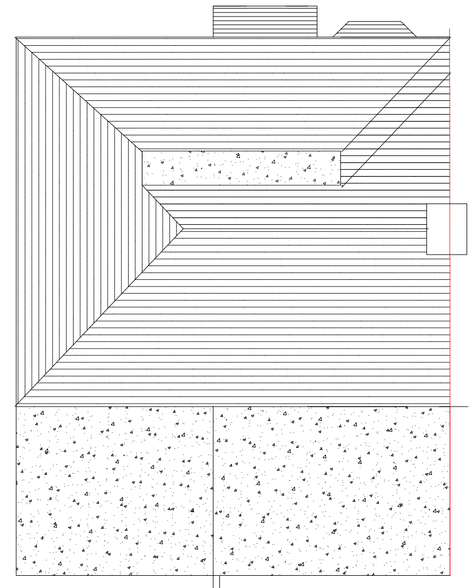

Proposed Roof Plan 1;100

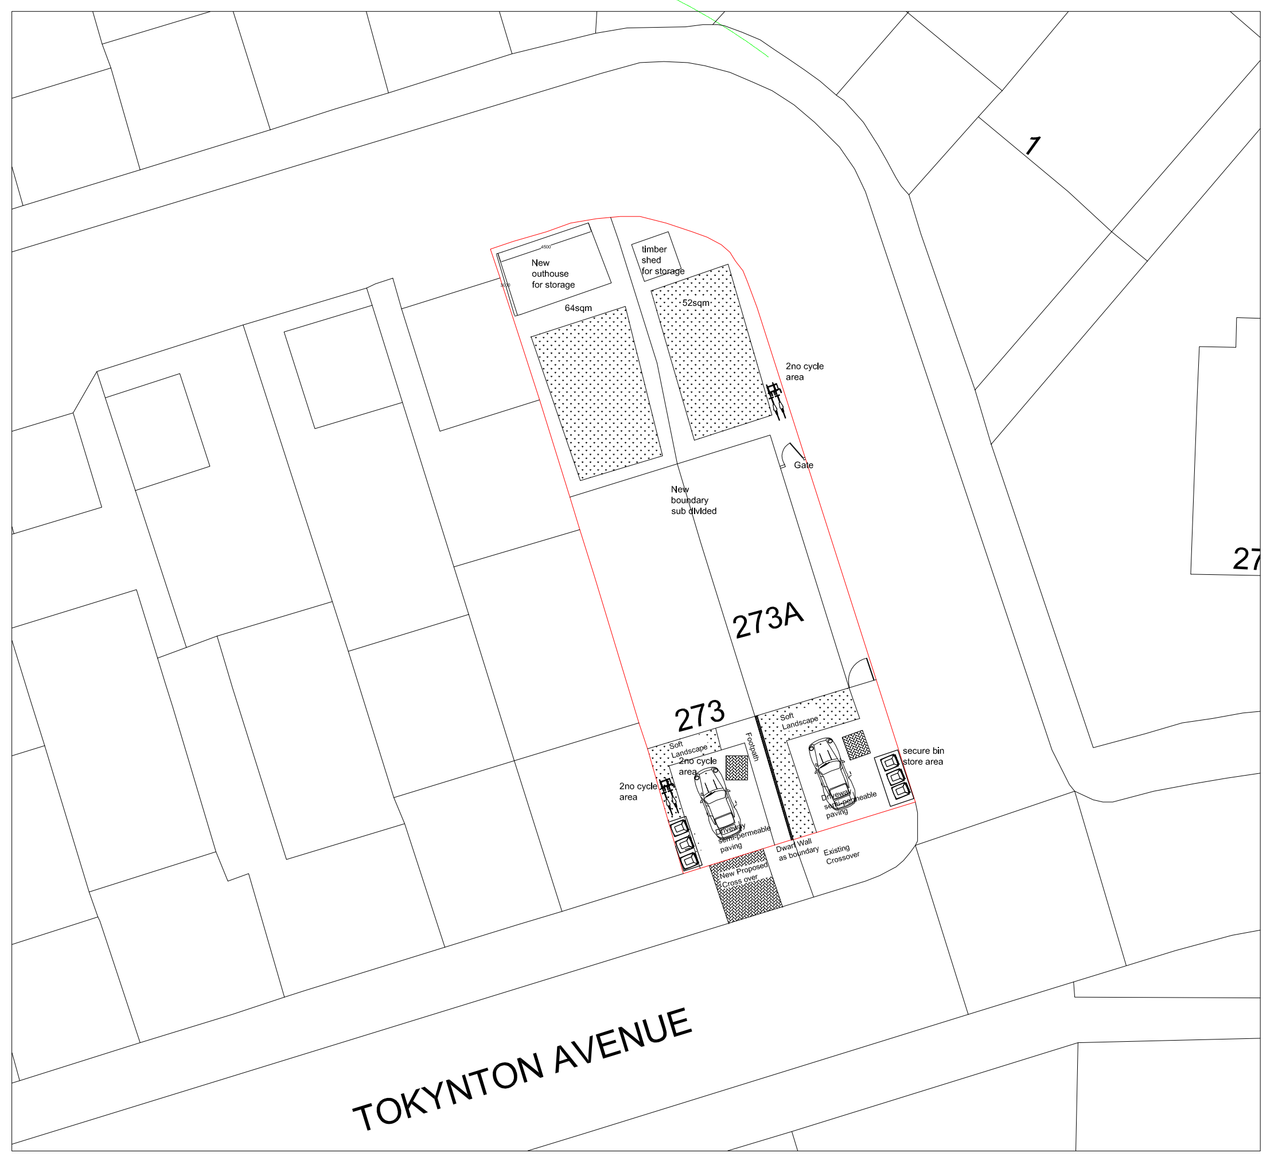

Proposed Site Plan 1;200

0 5 10 15 20m
Scale 1:200

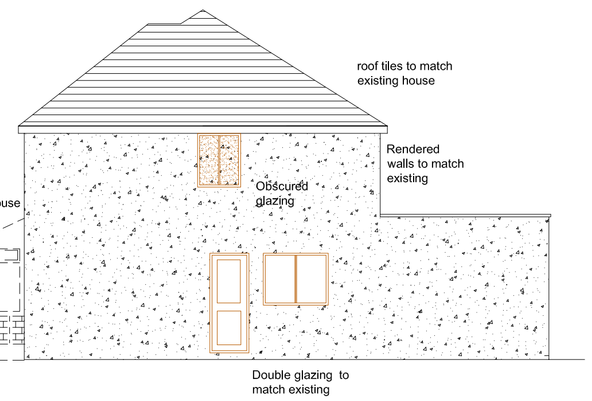

Proposed RHS Elevation 1:100

Existing RHS Elevation 1:100

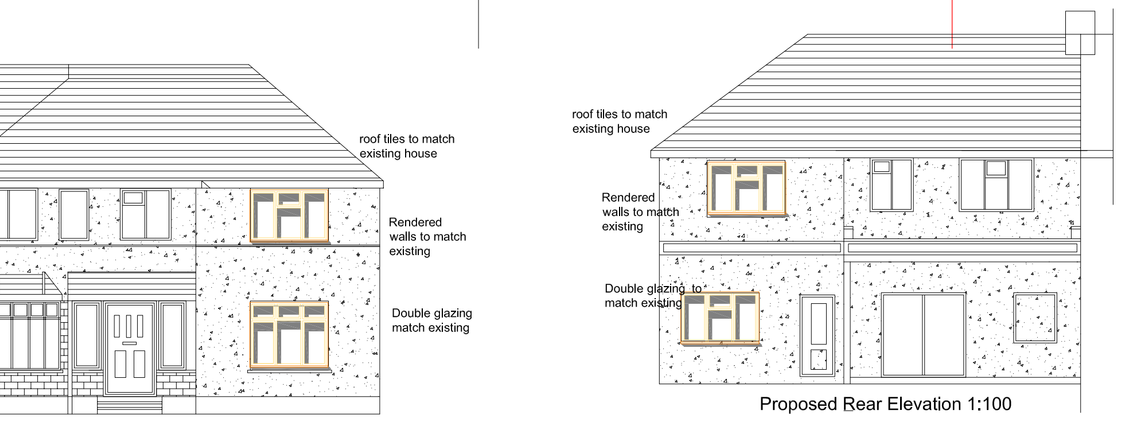

Proposed Front Elevation 1:100

Proposed Rear Elevation 1:100

0 2.5 5 7.5 10m
Scale 1:100

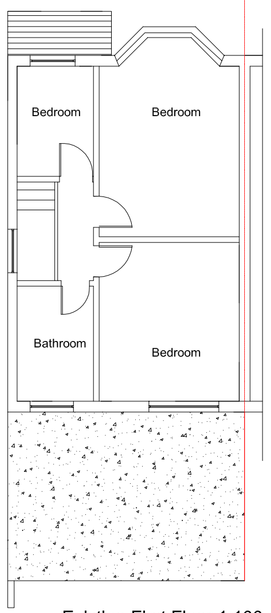

Existing First Floor 1;100

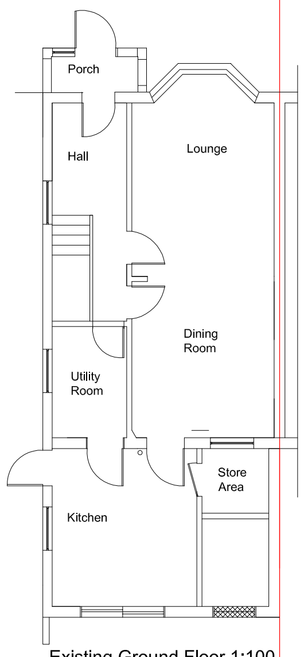

Existing Ground Floor 1;100

273TOKYNGTONAVEPLANNINGDWG1
All site dimensions to be verified on site.

Client : Mrs Babita Patel

Property: 273 Tokygton Avenue Wembley Middx HA9 6HH

Description of Works: New double storey side extension to create a new 2 no bedroom flat .

Scale: 1/50, 1/100 &1/200 Date: November 2020 Drawn :AP

Existing Front Elevation 1:100

Existing Rear Elevation 1:100