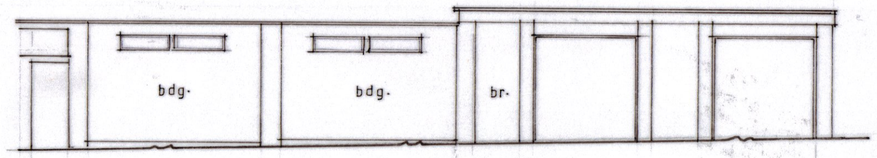

EXISTING SOUTH ELEVATION

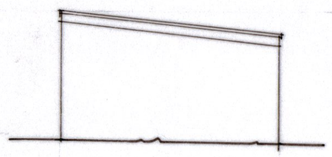

EXTG.EAST

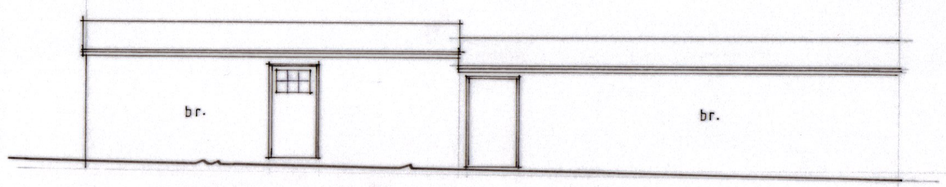

EXISTING NORTH ELEVATION

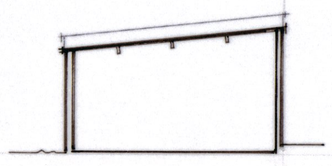

EXTG.WEST

0 1 2 3 4 5 10 M

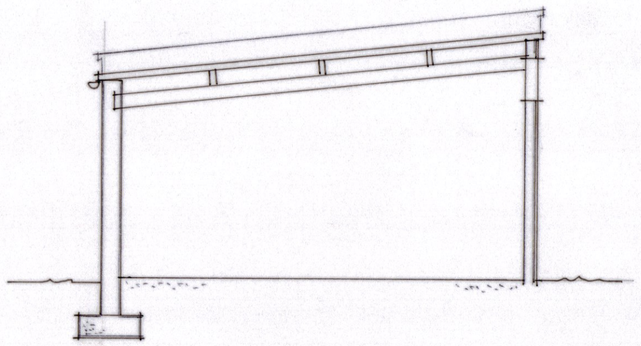

EXISTING SECTION A A

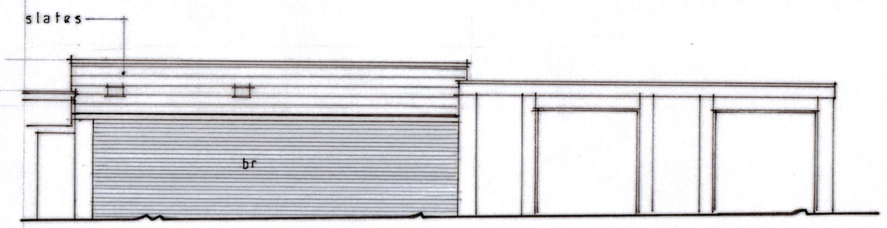

PROPOSED SOUTH ELEVATION

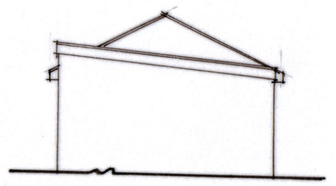

PROP.EAST

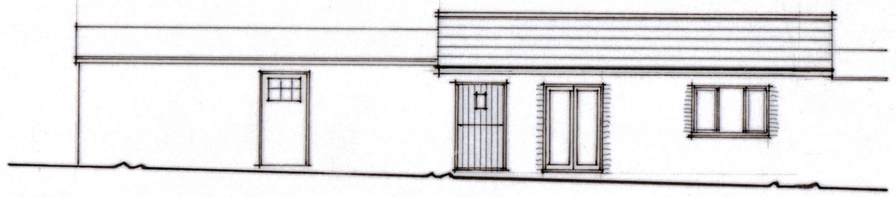

PROPOSED NORTH ELEVATION

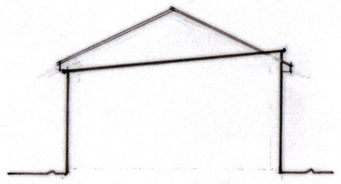

PROP.WEST

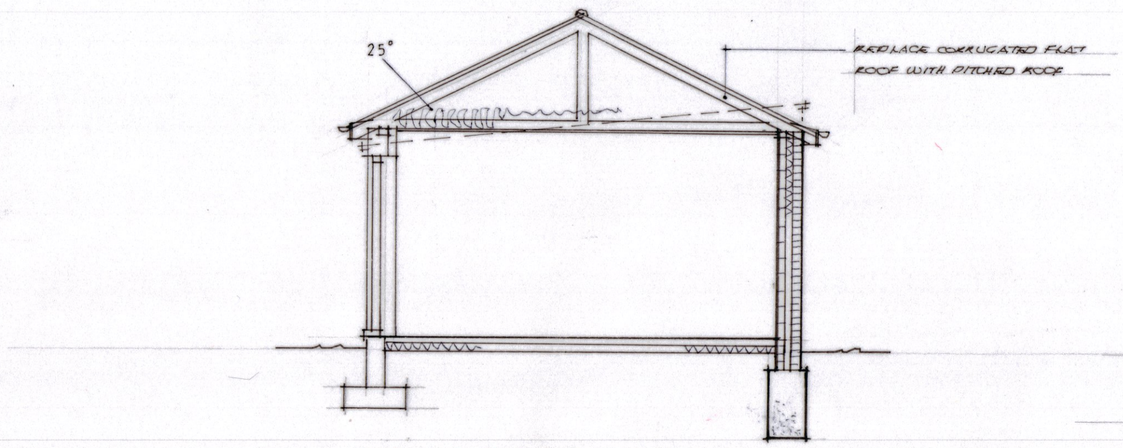

PROPOSED SECTION A A

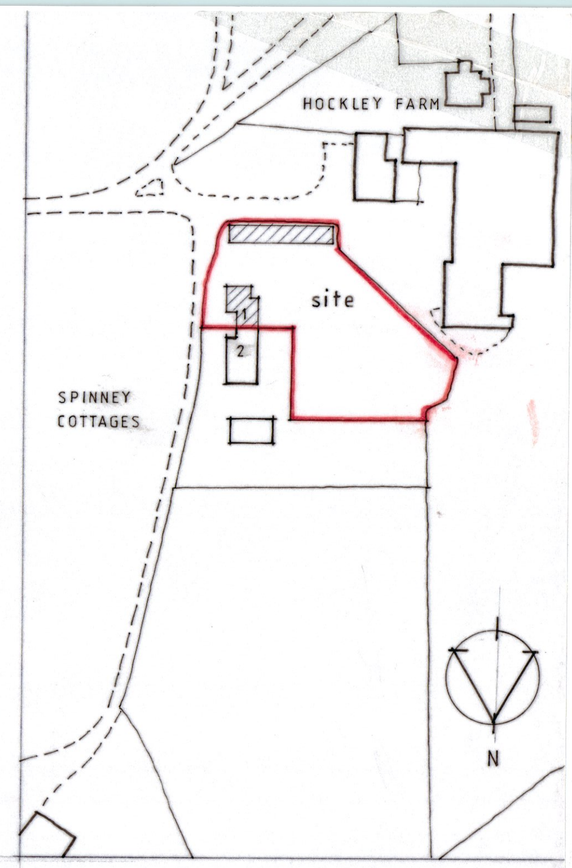

LOCATION PLAN 1:1250

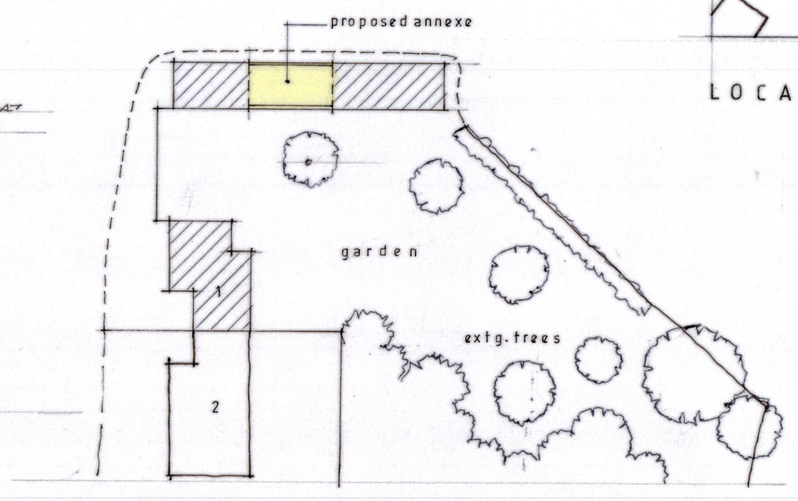

BLOCK PLAN 1:500

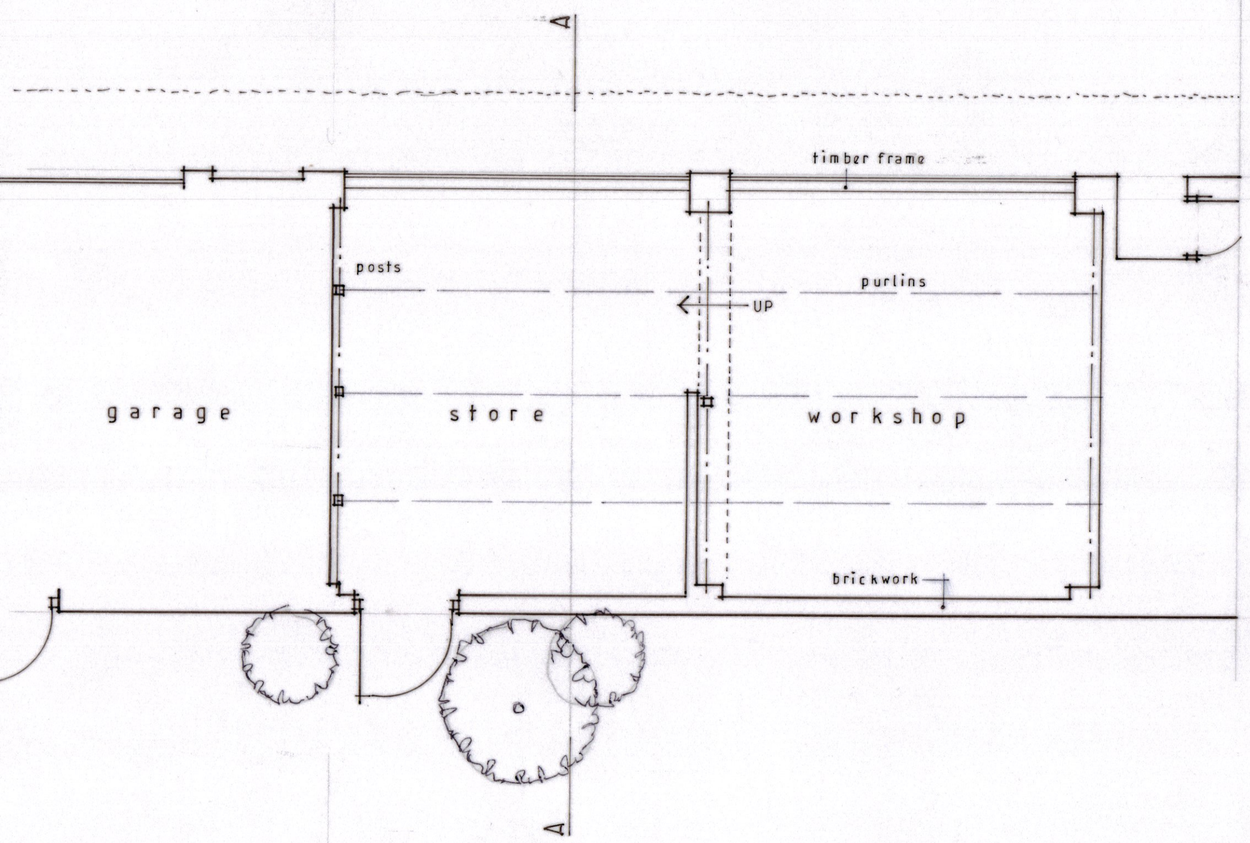

EXISTING FLOOR PLAN 1:50

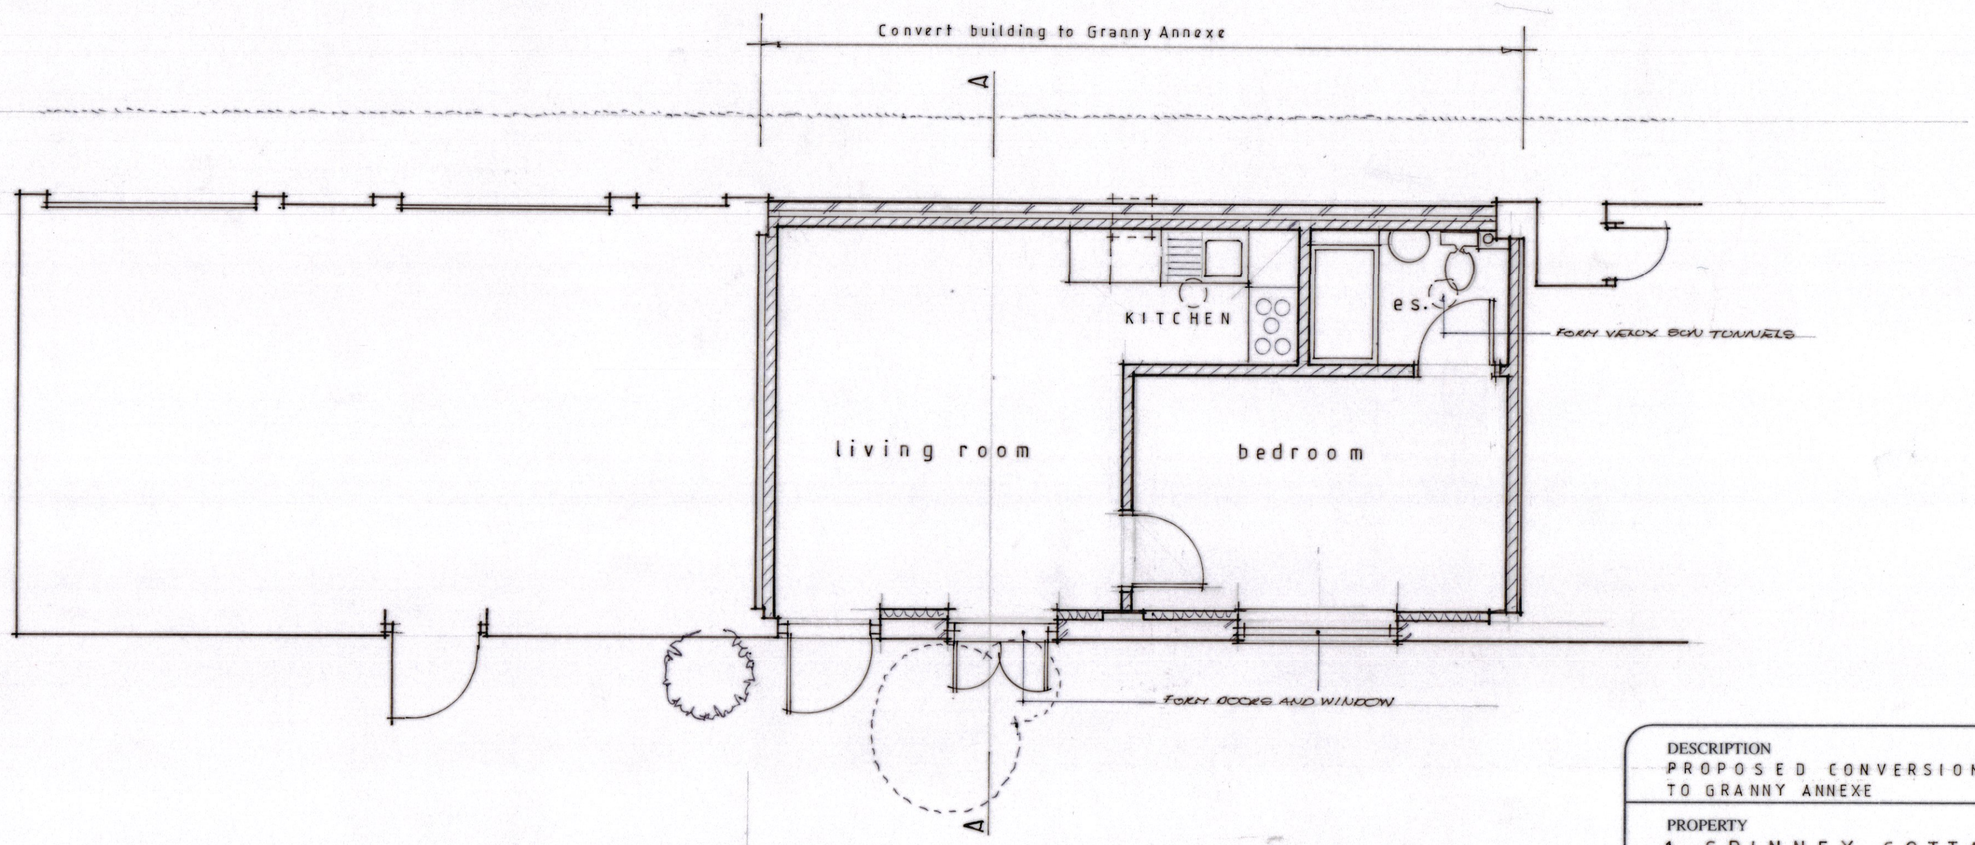

PROPOSED FLOOR PLAN

0 1 2 3 4 5 M

THIS PLAN MUST NOT BE COPIED WITHOUT THE PERMISSION OF CHRIS MORRIS DESIGN LTD.
FIGURED DIMENSIONS TO BE READ IN PREFERENCE TO SCALED, AND MUST BE CHECKED ON SITE.
NO WORK SHOULD COMMENCE ON SITE UNTIL ALL NECESSARY L.A. APPROVALS HAVE BEEN RECEIVED.

DESCRIPTION
PROPOSED CONVERSION OF OUTBUILDING TO GRANNY ANNEXE

PROPERTY
1 SPINNEY COTTAGES
HOCKLEY FARM FRATING

FOR
MRS. E.VANARVA

SCALE 1:50 1:100
DATE NOV 2020
DRAWING NO. 1 / SCF / 20 / 1

CHRIS MORRIS DESIGN LTD
BENTLEY HOUSE, FORGE LANE, GREAT BENTLEY, COLCHESTER, ESSEX. C07 8GD
TEL. 01206 252233 FAX. 01206 257507 EMAIL: enquiries@chrismorrisdesignltd.co.uk