SCALE 1/100

PROPOSED

(12)

of 16
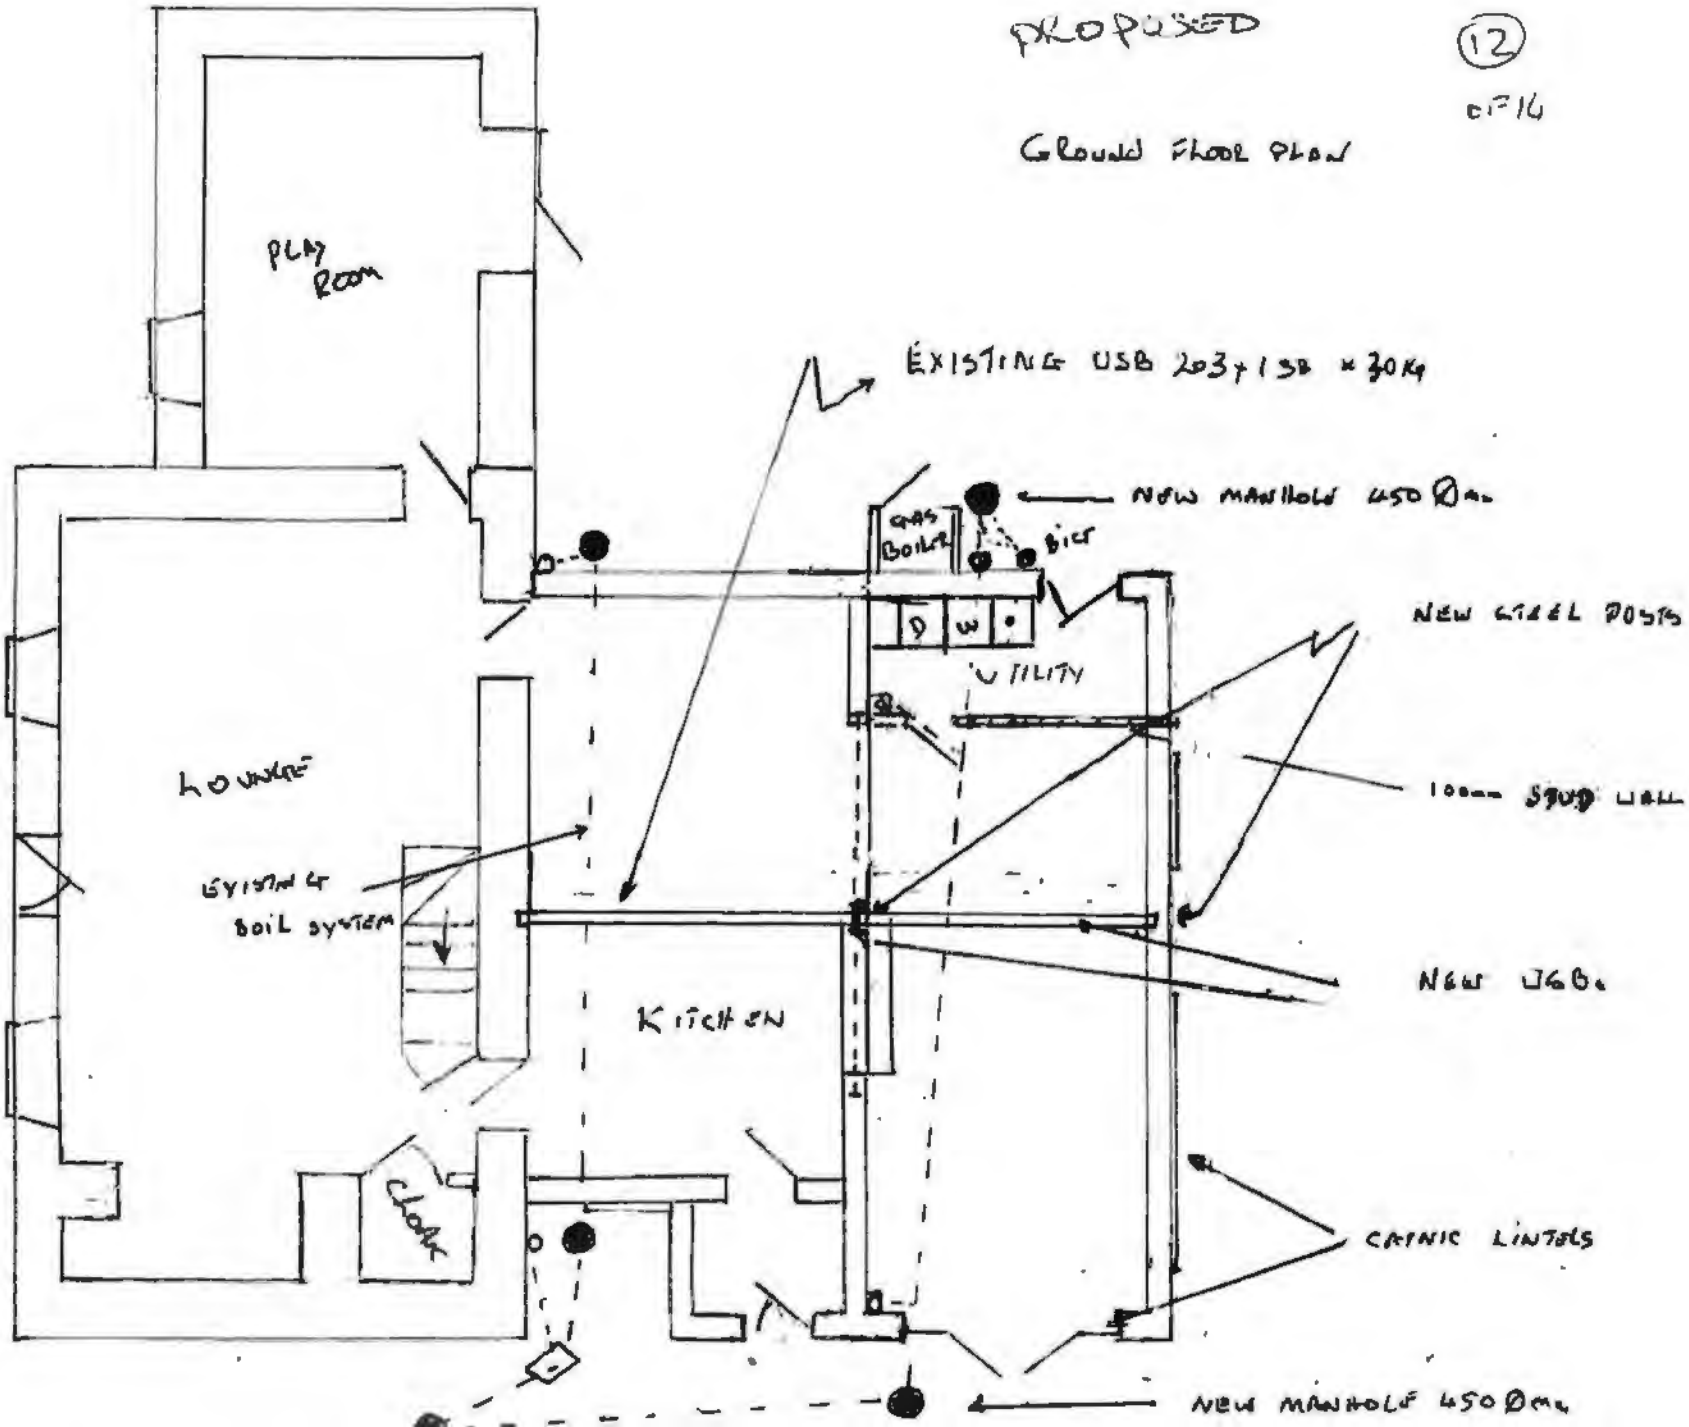
GROUND FLOOR PLAN