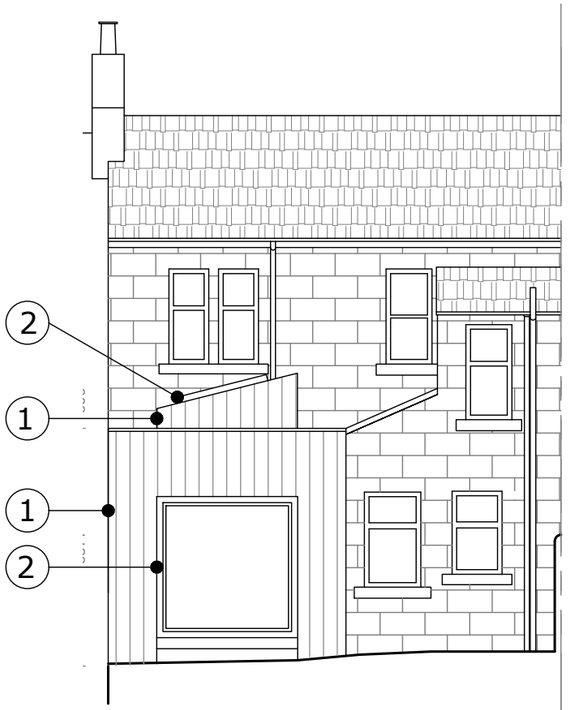

Elevation E

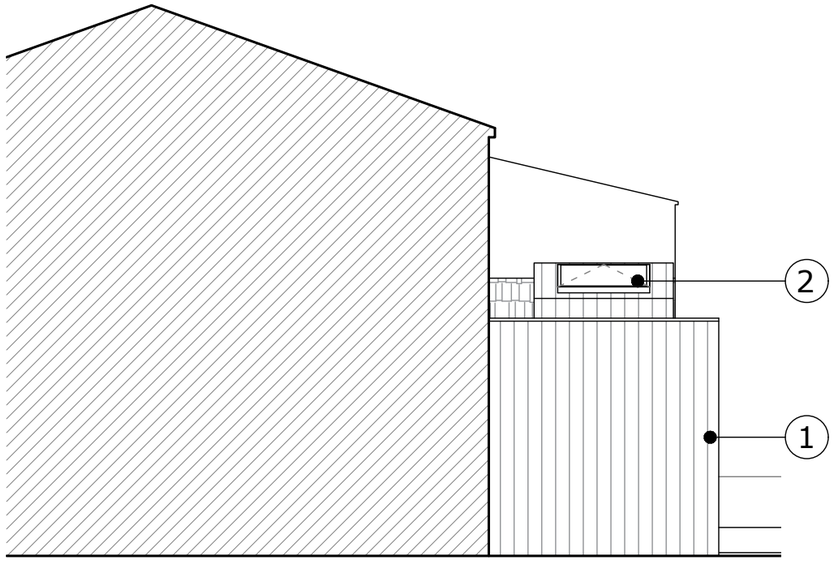

Elevation S

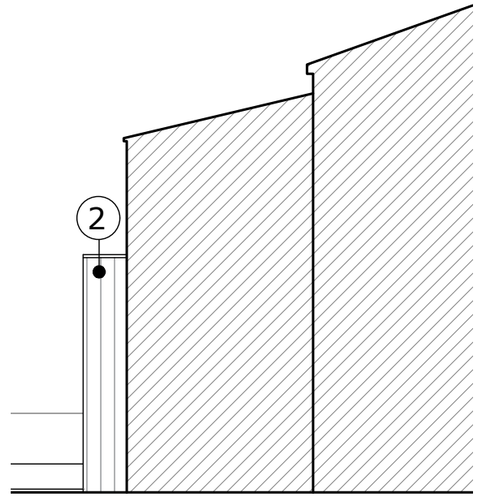

Elevation N

Proposed Materials:

① Blue Zinc standing seam

② Black Aluminum frame

Rev: -

scale: 1:100@A3

Drawing title: Proposed Elevations

dRa
DavideRizzoarchitecture
www.drarchitecture.co.uk

Title: House Extension, 101 Mossgiel Rd, G43 2BY

for Julie McKinlay

Date: December 2020

Status: Planning

Drawing Number: PL03

Drawn by: DP

Checked by: DR

SCALE 1:100 0 1m 5m