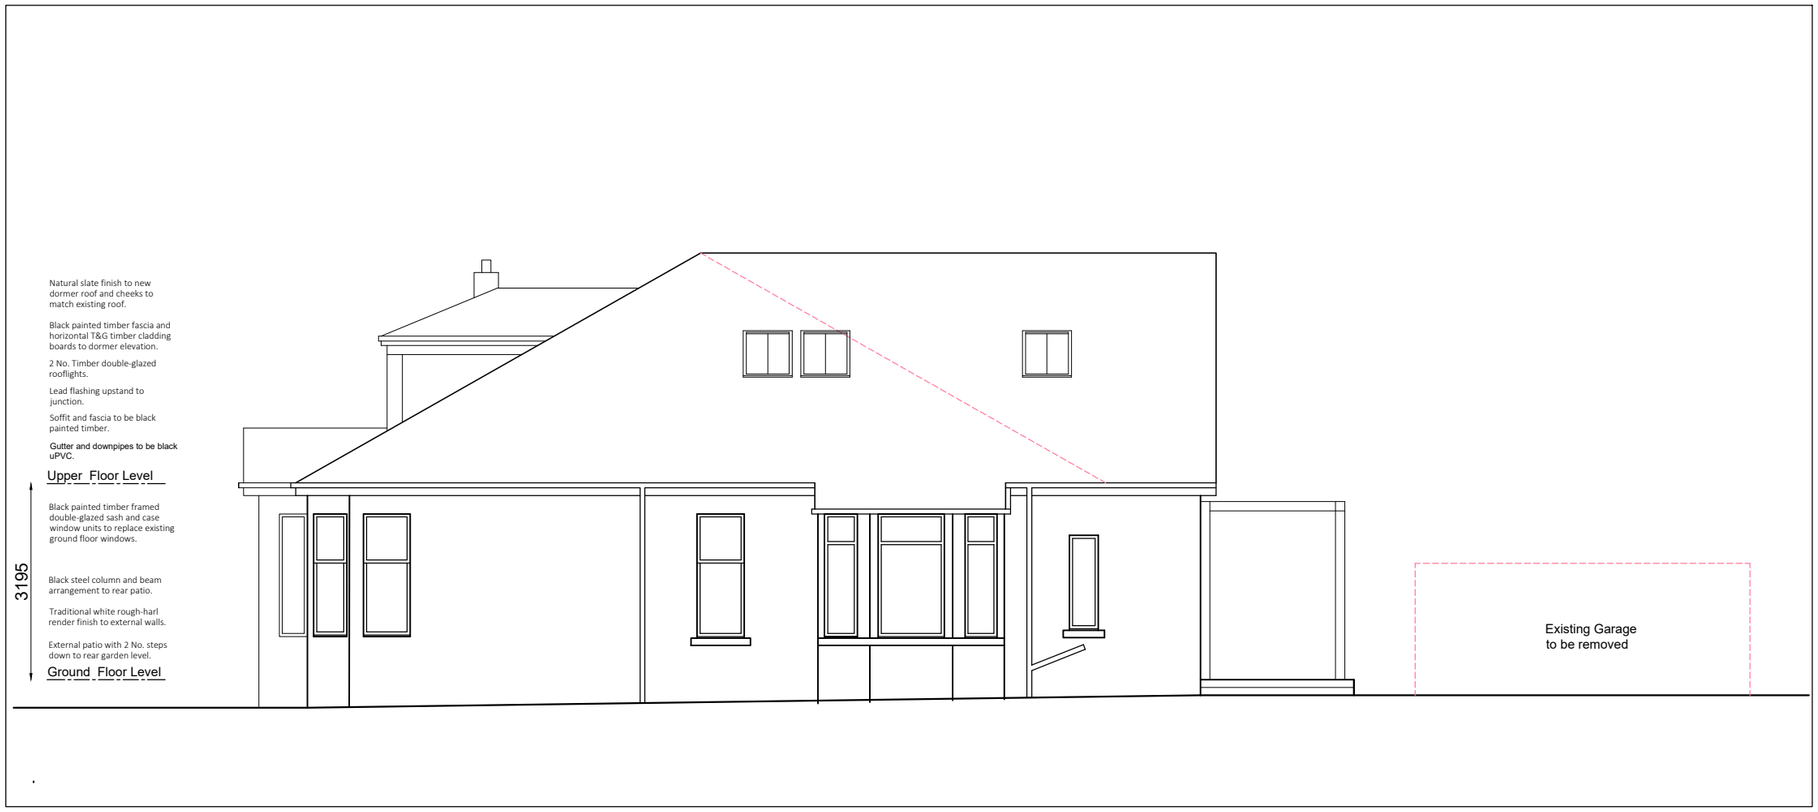

West (Side) Elevation as Proposed

East (Side) Elevation as Proposed

0 2 5 10

Metres

Notes:

Do not scale from this drawing.
If in doubt consult the architect.

REV.	REVISION NOTES:	DATE	ISSUED
A	Rooflights relocated, layout alt.	01/21	MT

inkdesign architecture

0141 552 2729
info@inkdesign.co.uk
www.inkdesign.co.uk

Unit 6, 141 Bridgegate, The Briggait, Glasgow, G1 5HZ.

Client

Mr & Mrs Conroy
8 Mulberry Road,
Newlands,
G43 2TR

Project

Internal & External alterations and conversion of existing attic space to
8 Mulberry Road,
Newlands,
G43 2TR

Drawing	Scale
Side Elevations as Proposed	1:100 @ A3

Drawn	Checked
EP	MH

Stage	Revision Date
Planning	Jan 21

Drawing Date	Drawing No.	Revision No.
Dec. 20	20-799-PL 11	A

© COPYRIGHT inkdesign 2021