© Design Copyright reserved. Written consent must be obtained before copying or reproducing this drawing. Do not scale this drawing, use figured dimensions only. Contractors are responsible for taking and checking site dimensions. Any discrepancy must be reported to the Architect immediately.

Revision Letter	Description	Made by	Date

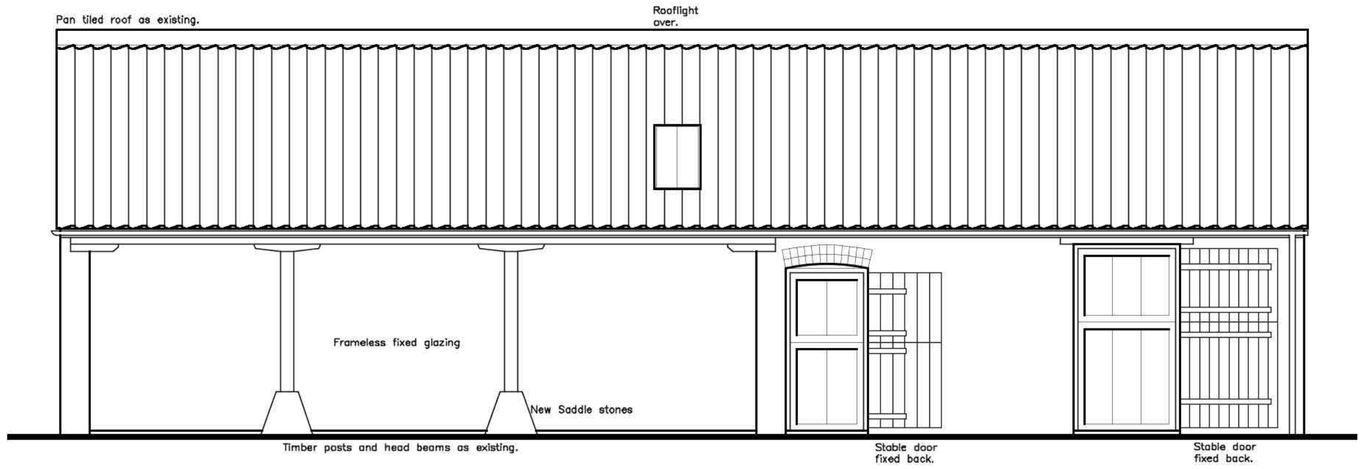

EAST ELEVATION
SCALE 1:50

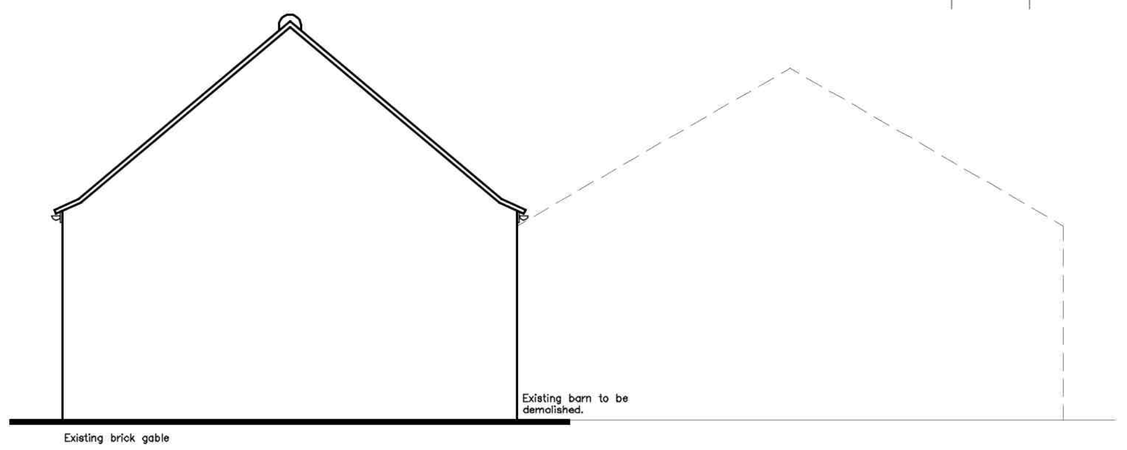

NORTH ELEVATION
SCALE 1:50

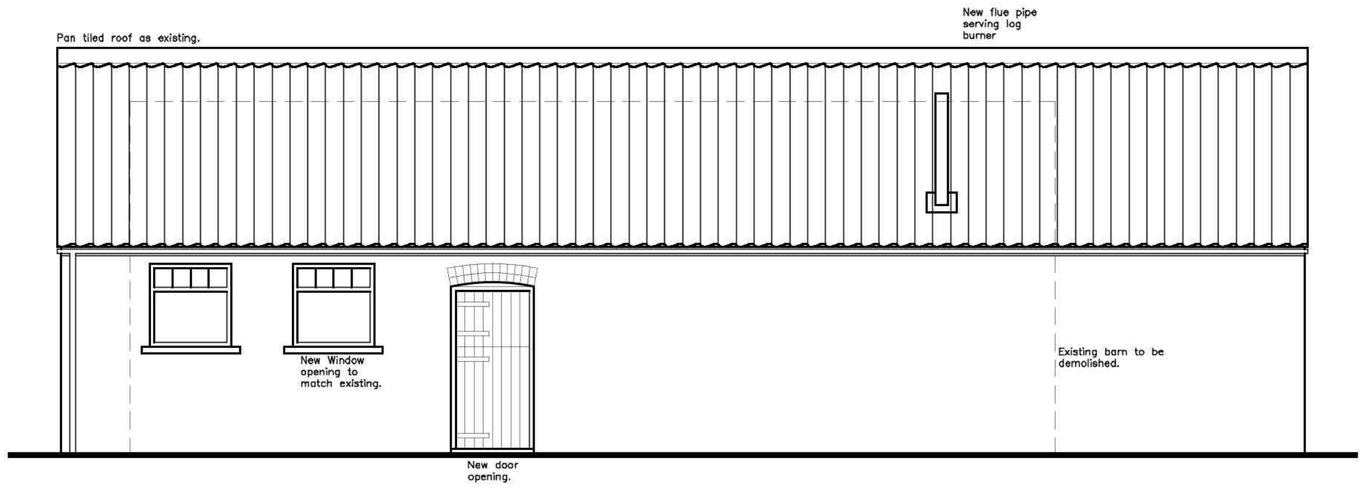

WEST ELEVATION
SCALE 1:50

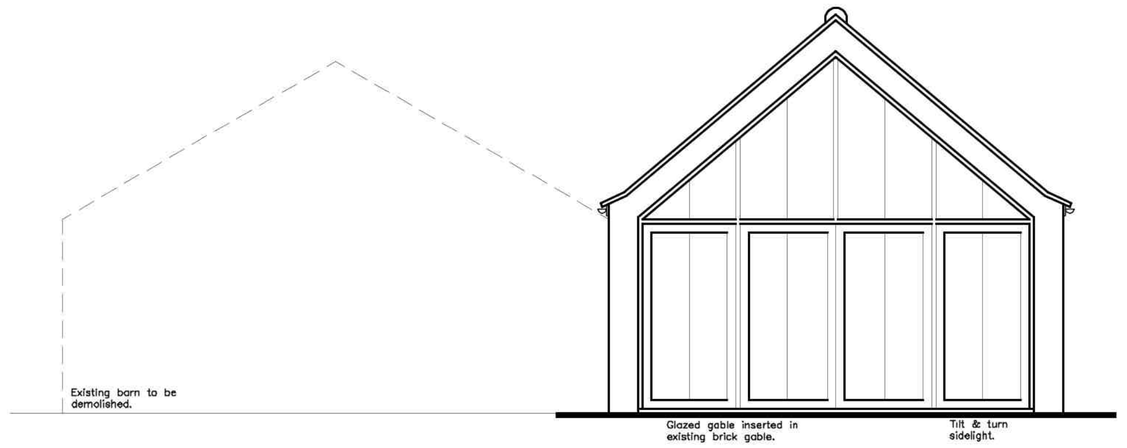

SOUTH ELEVATION
SCALE 1:50

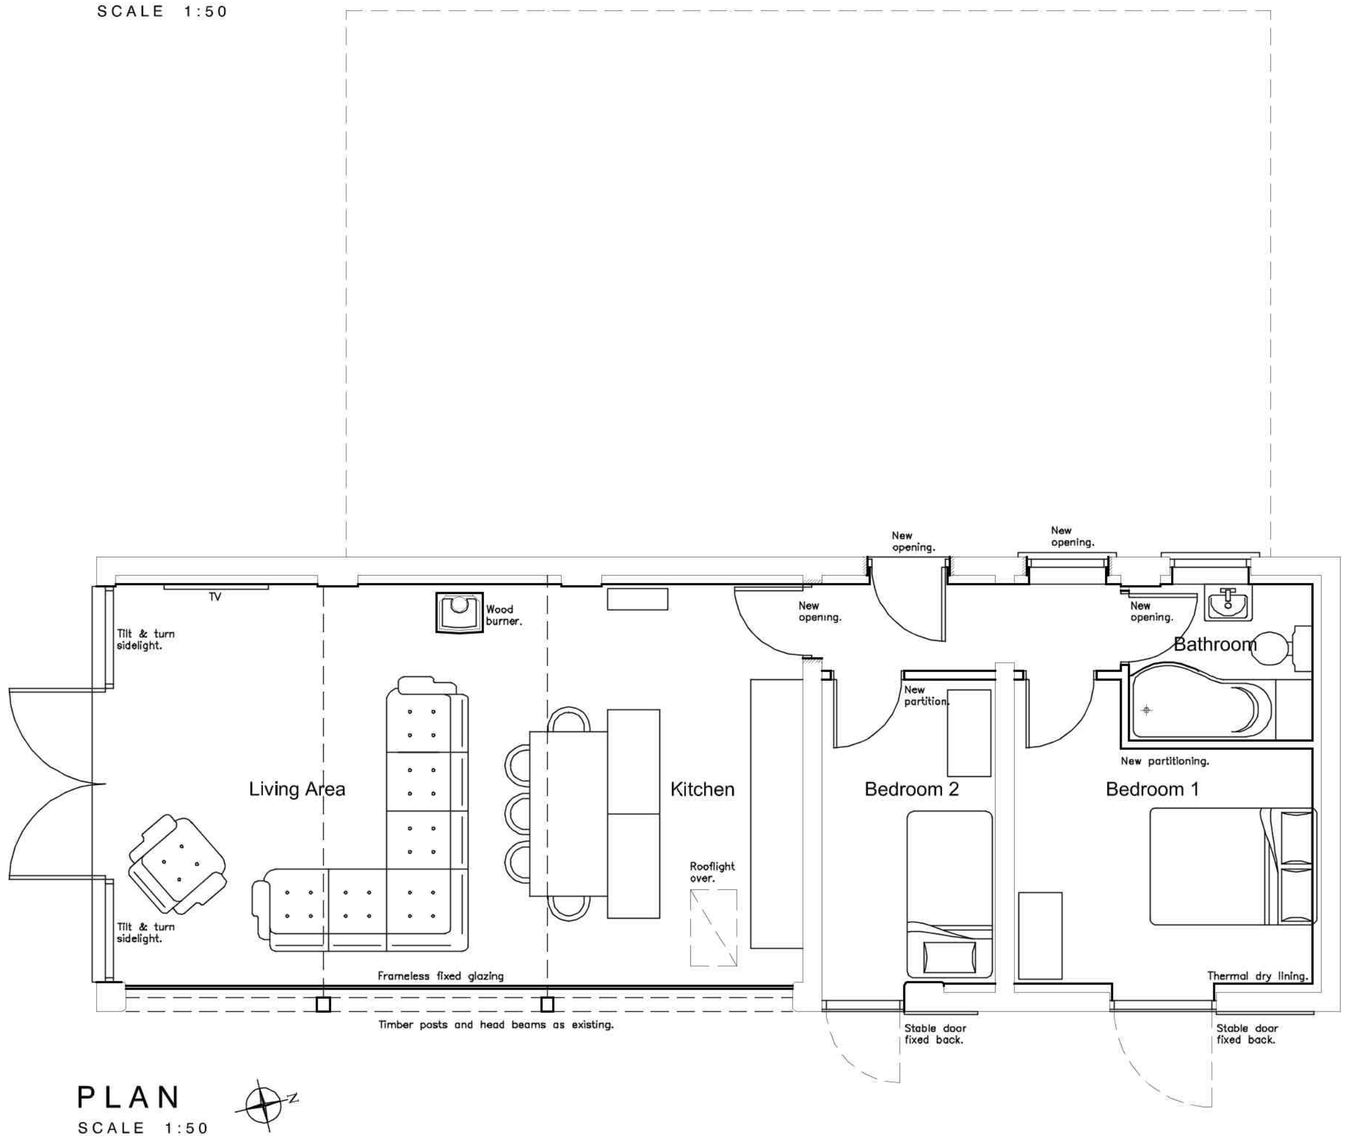

PLAN
SCALE 1:50

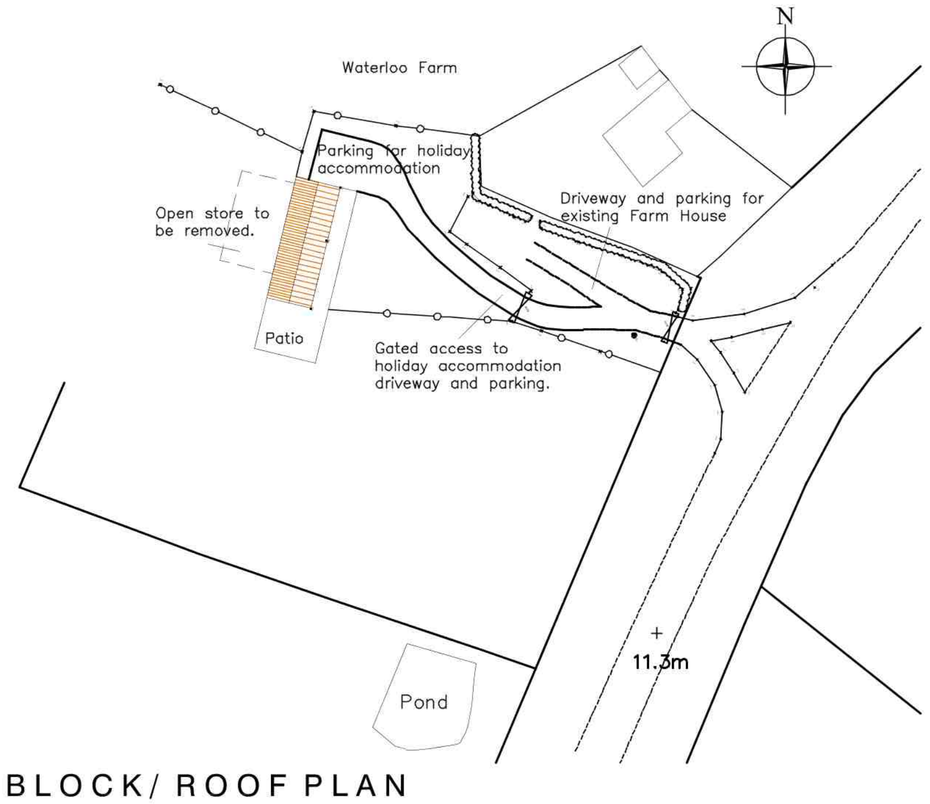

BLOCK/ ROOF PLAN
SCALE 1:500

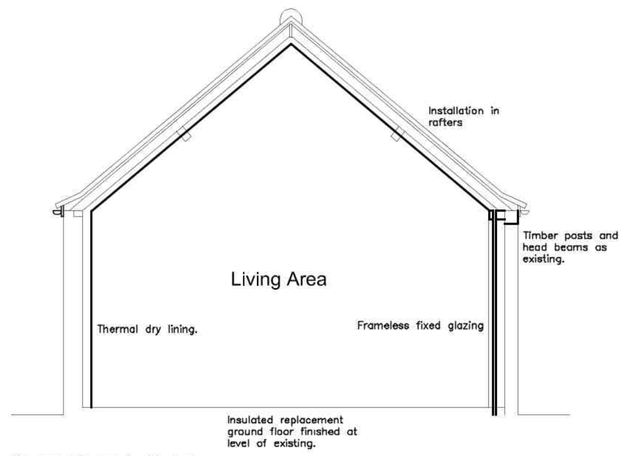

SECTION
SCALE 1:50

NEIL DOWLMAN I Architecture
www.neildowlman-architecture.co.uk

CLIENT
Woodlands Estates Farming Ltd

PROJECT
Proposed Conversion
Agricultural Building
Waterloo Farm
Monument Road
Woodhall Spa Lincolnshire

TITLE
Plans & Elevations as Proposed

SCALE
1:50
DRAWN BY
NH
CHECKED BY
DRAWING NO.
A/2897- 02
DRAWING REVISION
.
DATE
March 2015
Follow us online:

Alford
4-6 Church Street Lincs. LN13 9EF
T 01507 463863 F 01507 466006
E alford@neildowlman-architecture.co.uk

Boston
14 Main Ridge West Lincs. PE21 6QQ
T 01205 357272 F 01205 351115
E boston@neildowlman-architecture.co.uk

Stamford
14 Barn Hill Lincs. PE9 2AE
T 01780 756522 F 01780 758501
E stamford@neildowlman-architecture.co.uk

Louth by appointment only
62 Northgate Lincs. LN11 0DY
T 01507 601155 F 01507 606222
E louth@neildowlman-architecture.co.uk

Horncastle by appointment only
28 St Lawrence Road Lincs. LN9 5DN
T 01507 522888 F 01507 522889
E horncastle@neildowlman-architecture.co.uk

Skegness Satellite Office
T 01754 880080
E skegness@neildowlman-architecture.co.uk

chartered architects | chartered architectural technologists | chartered building engineers | planning advisors | designers | project managers
domestic energy assessors | party wall surveyors | access consultants