© Design Copyright reserved. Written consent must be obtained before copying or reproducing this drawing. Do not scale this drawing, use figured dimensions only. Contractors are responsible for taking and checking site dimensions. Any discrepancy must be reported to the Architect immediately.

Revision Letter	Description	Made by	Date

BLOCK/ ROOF PLAN

SCALE 1:500

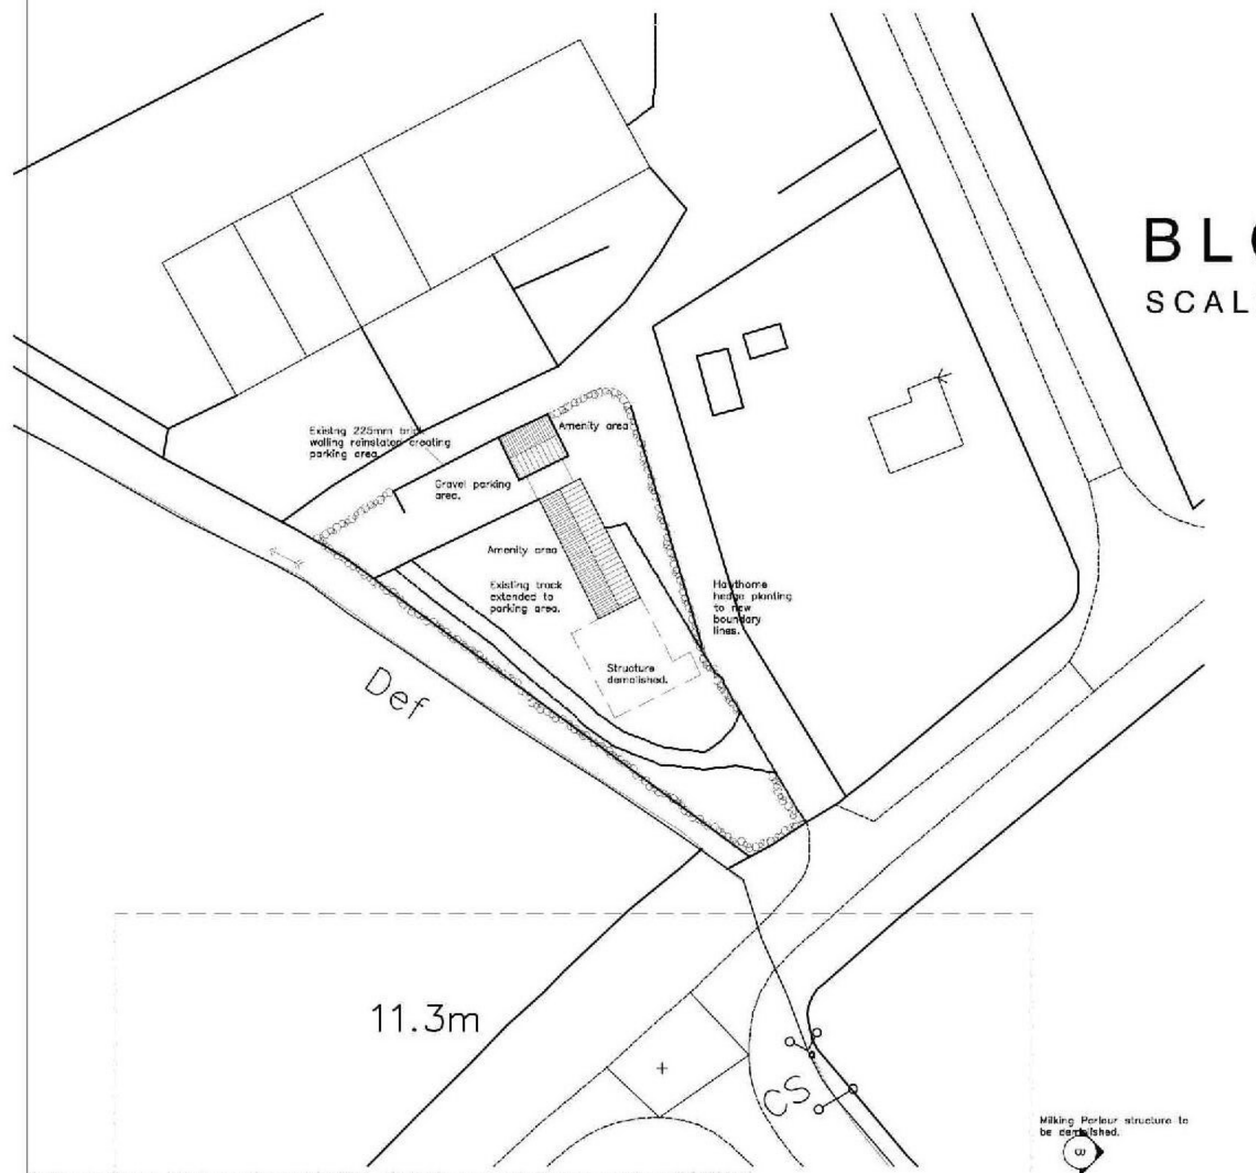

Ordnance Survey (c) Crown Copyright 2015. All rights reserved. Licence number 100022432

PLAN

SCALE 1:50

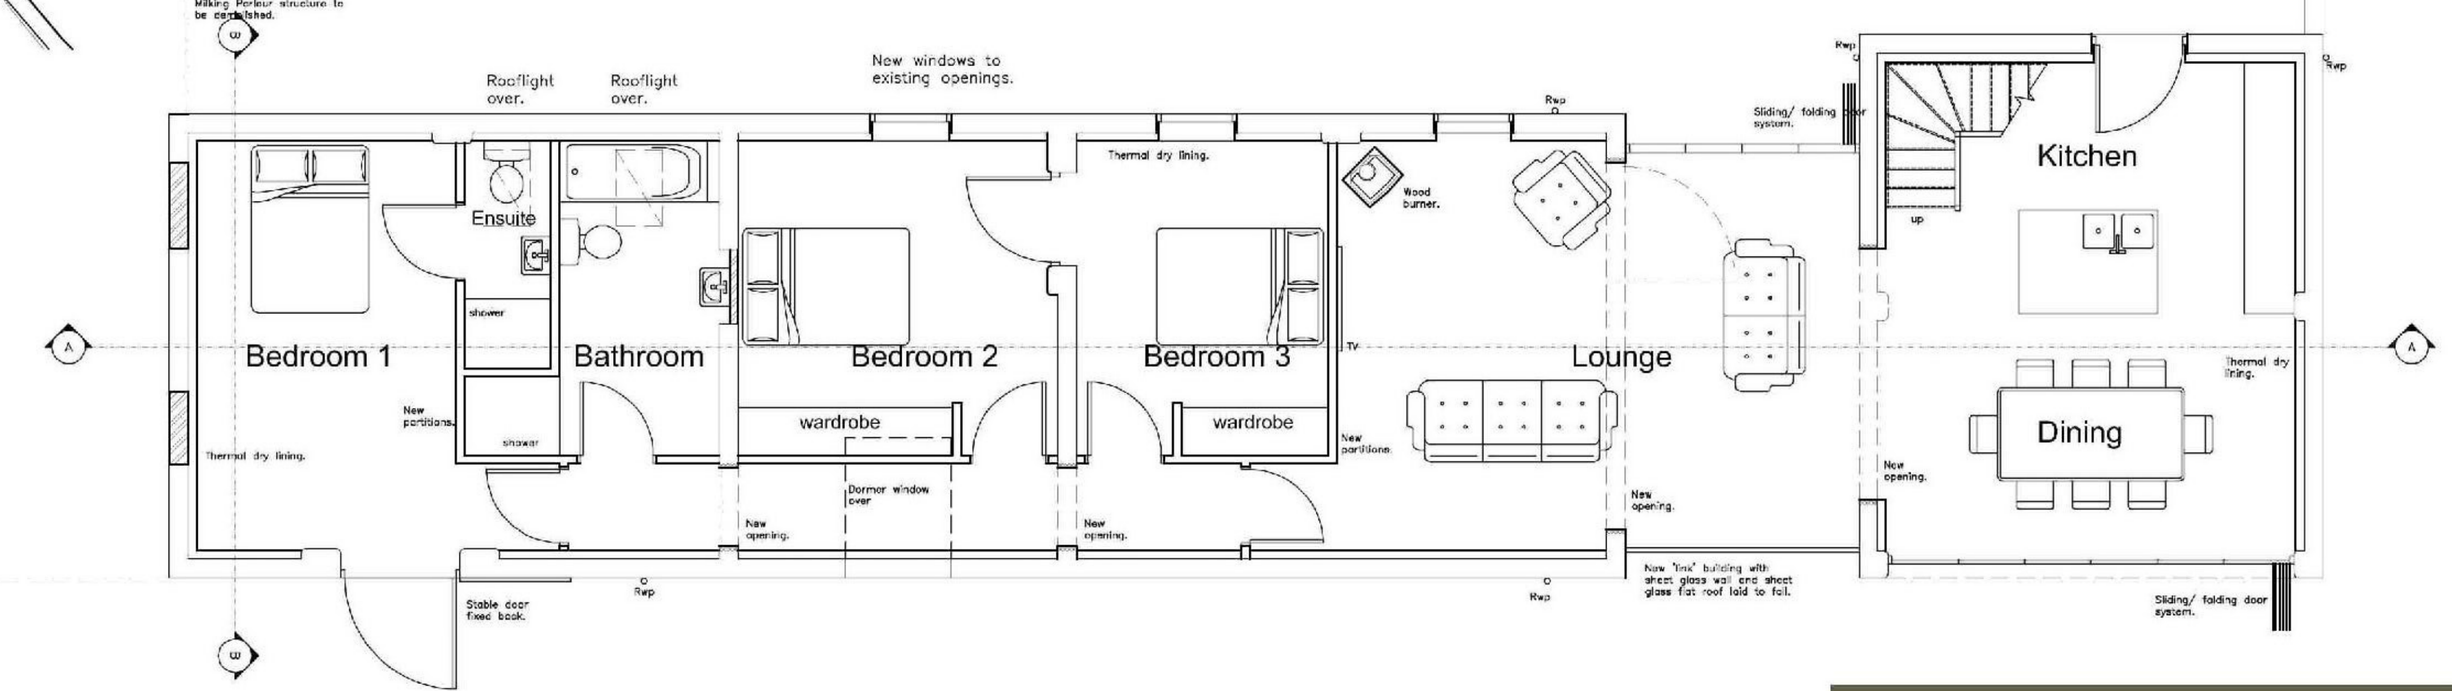

FIRST FLOOR

SCALE 1:50

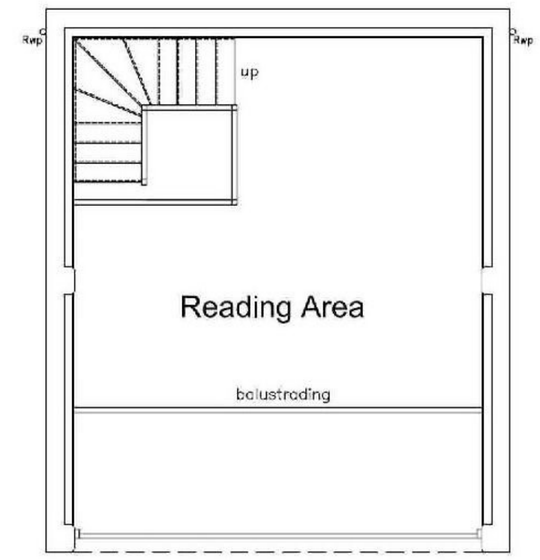

A1

NEIL DOWLMAN | Architecture www.neildowlman-architecture.co.uk

CLIENT
Woodlands Estates Farming Ltd

PROJECT
Proposed Conversion
Agricultural Building
Reedsbeck Farm
Monument Road
Woodhall Spa Lincolnshire

TITLE
Plans as Proposed

SCALE
1:50
DRAWN BY
NH
[redacted]
A/2898-04
DRAWING REVISION
-
DATE
April 2015

Follow us on:

Alford
North Street Alford LN13 9EP
T 01507 463863 F 01507 469909
E alford@neildowlman-architecture.co.uk

Boston
17 Main Ridge West Boston PE21 8QD
T 01205 355272 F 01205 311 10
E boston@neildowlman-architecture.co.uk

Stamford
11 Ban Hill Lane PE9 2AE
T 01780 750222 F 01780 763901
E stamford@neildowlman-architecture.co.uk

Louth by appointment only
62 Northgate Louth LN11 0DI
T 01507 601156 F 01507 609222
E louth@neildowlman-architecture.co.uk

Horncastle by appointment only
29 St Lawrence Street Lincs LN9 5DN
T 01507 609691 F 01507 609691
E horncastle@neildowlman-architecture.co.uk

Skegness Satellite Office
T 07766 952870
E skegness@neildowlman-architecture.co.uk

chartered architects | chartered architectural technologists | chartered building engineers | planning advisors | designers | project managers
domestic energy assessors | party wall surveyors | access consultants