© Design Copyright reserved. Written consent must be obtained before copying or reproducing this drawing. Do not scale this drawing, use figured dimensions only. Contractors are responsible for taking and checking site dimensions. Any discrepancy must be reported to the Architect immediately.

Revision Letter	Description	Made by	Date

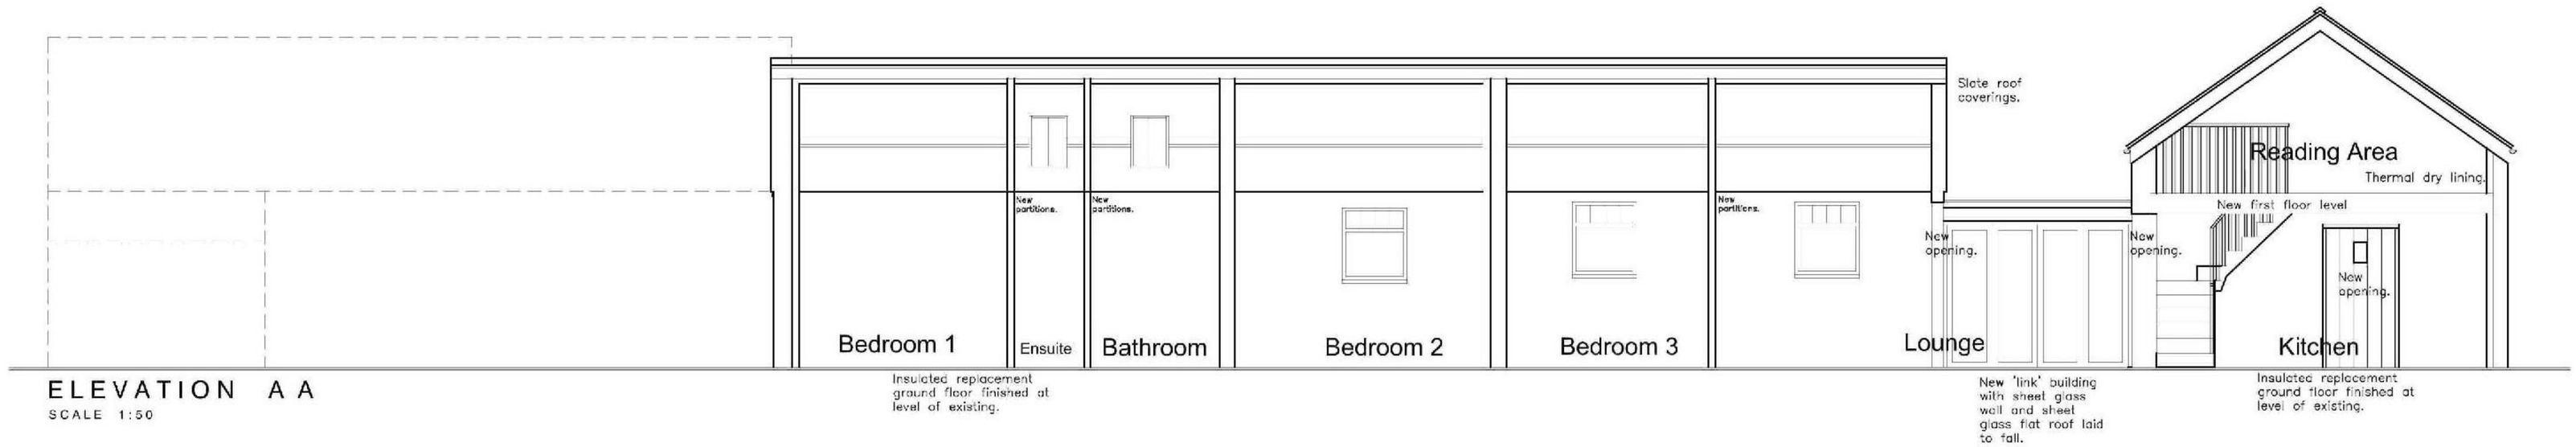

ELEVATION A A
SCALE 1:50

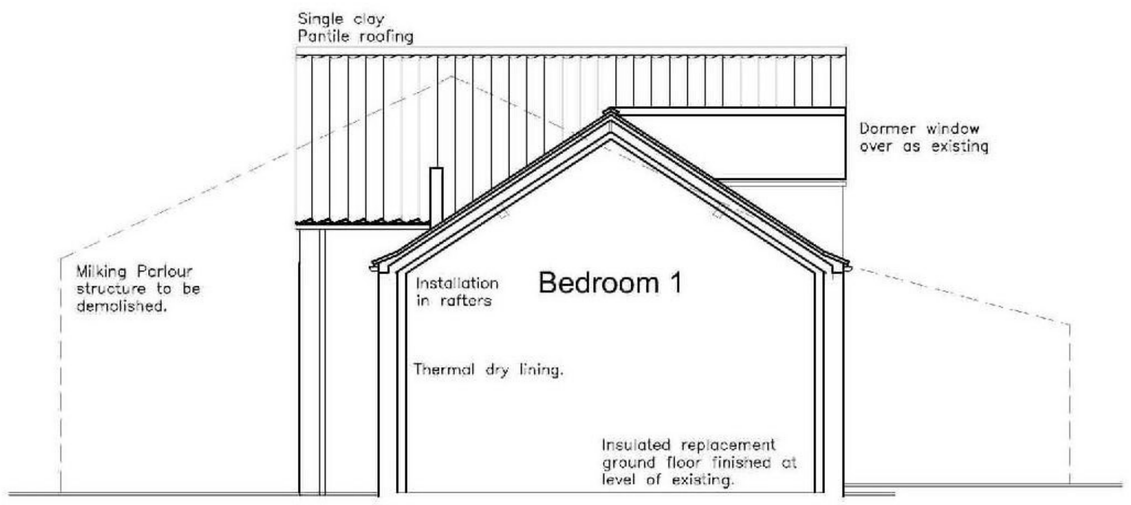

ELEVATION B B
SCALE 1:50

A1

NEIL DOWLMAN | Architecture
www.neildowlman-architecture.co.uk

CLIENT
Woodlands Estates Farming Ltd

PROJECT
Proposed Conversion
Agricultural Building
Reedsbeck Farm
Monument Road
Woodhall Spa Lincolnshire

TITLE
Sections as Proposed

SCALE
1:50
DRAWN BY
[redacted]
A/2808-05
DRAWING REVISION
DATE
April 2015
Follow us on:

Alford
Tel 01507 463863 F 01507 466906
E alford@neildowlman-architecture.co.uk

Boston
Tel 01205 312273 F 01205 311712
E boston@neildowlman-architecture.co.uk

Stamford
Tel 01780 754222 F 01780 763261
E stamford@neildowlman-architecture.co.uk

Louth by appointment only
Tel 01507 463863
E louth@neildowlman-architecture.co.uk

Horncastle by appointment only
Tel 01507 463863
E horncastle@neildowlman-architecture.co.uk

Skegness Service Office
Tel 01754 610610
E skegness@neildowlman-architecture.co.uk

chartered architects | chartered architectural technologists | chartered building engineers | planning advisors | designers | project managers
domestic energy assessors | party wall surveyors | access consultants