All dimensions are to be checked on site.
All dimensions are in millimetres.
All Discrepancies are to be reported to the architect immediately.
Drawings marked "planning" or "design" are not to be used for construction purposes.
Drawing is to be read with the schedule of work / specification if applicable
This drawing is Copyright of W2.Extensions.

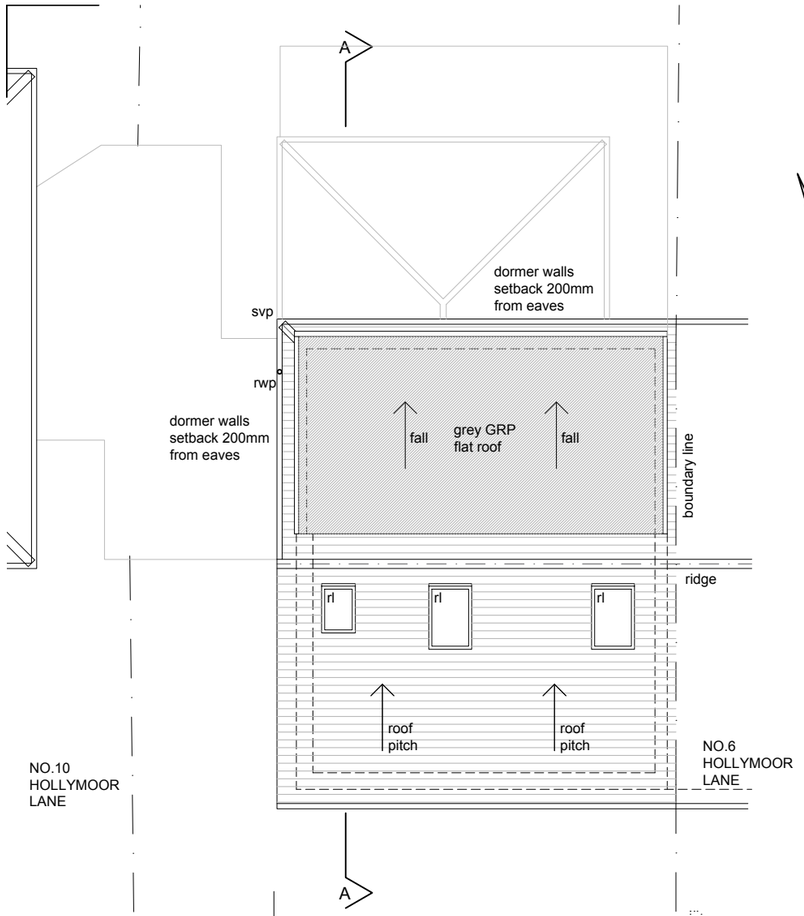

PROPOSED ROOF PLAN
SCALE 1:100

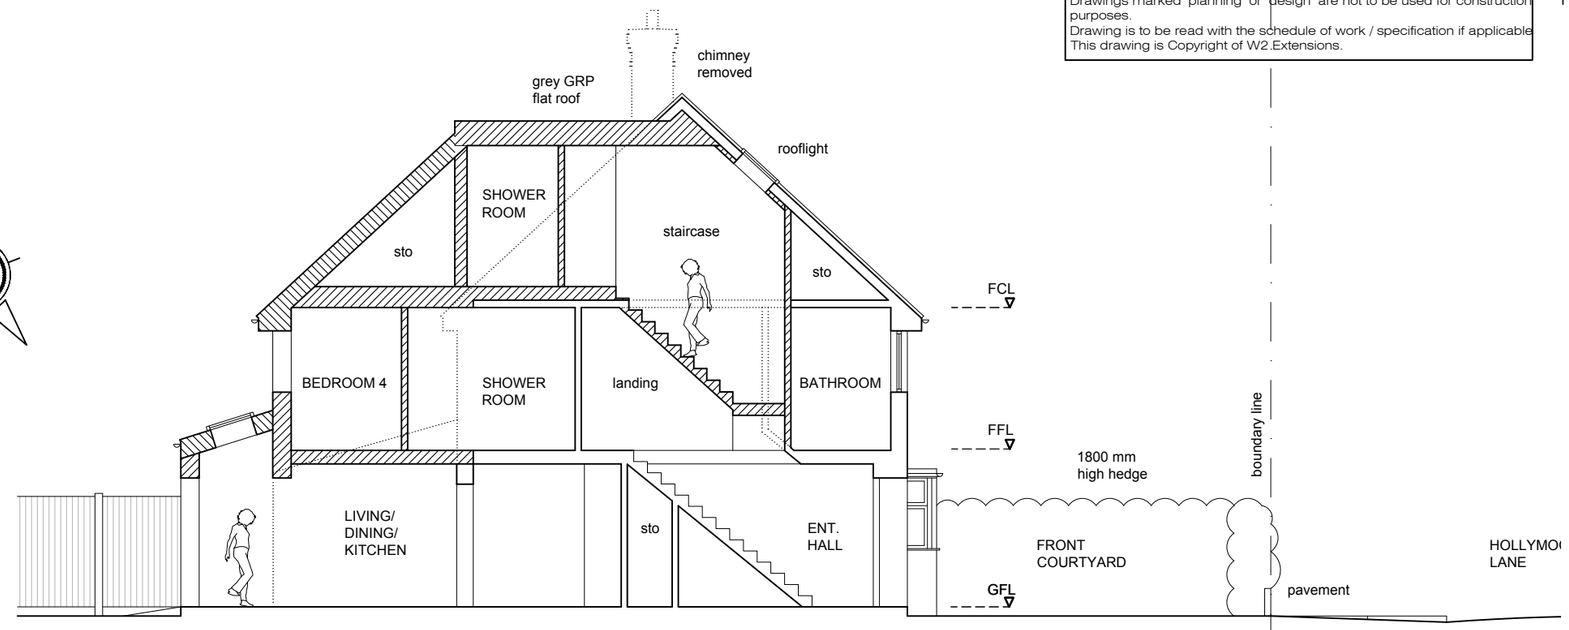

PROPOSED SECTION AA
SCALE 1:100

SCALE BAR - SCALE 1:100

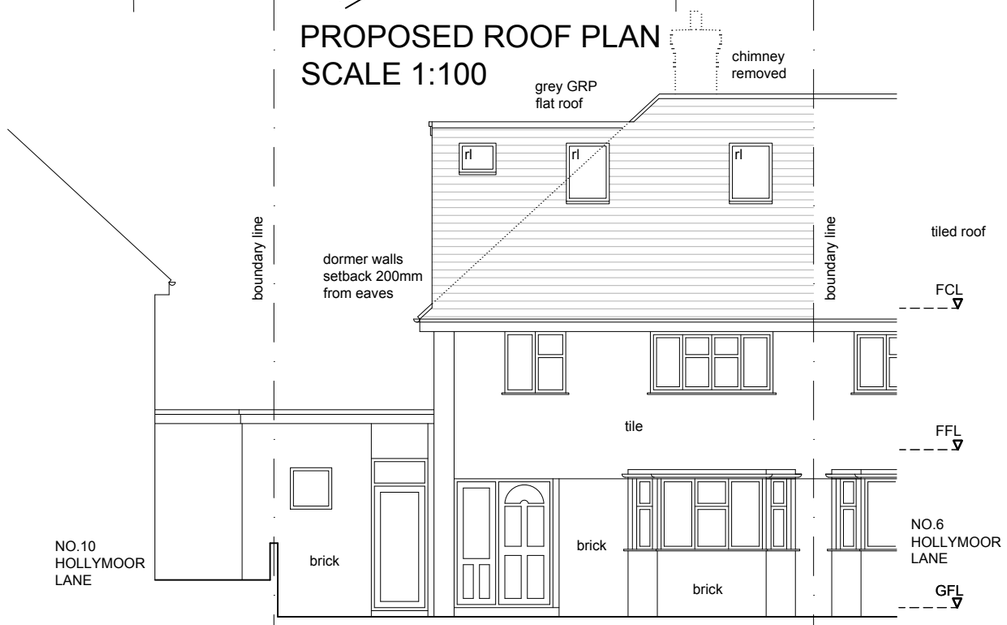

PROPOSED FRONT ELEVATION
SCALE 1:100

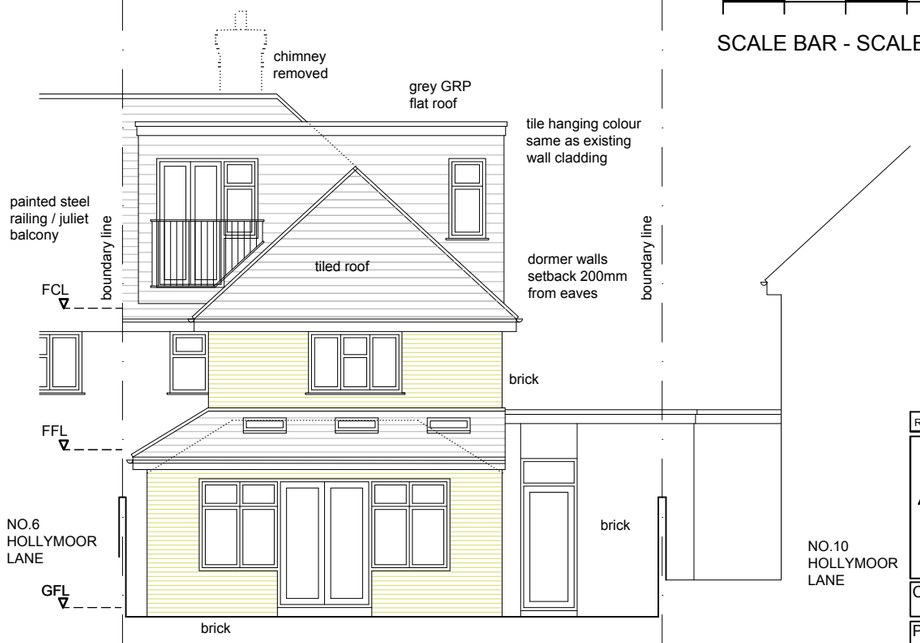

PROPOSED REAR ELEVATION
SCALE 1:100

REVISION DESCRIPTION	REV	DATE	BY

W2 Extensions
36 Beaconsfield Place Epsom KT17 4BD
T: 01372308260 M: 07488306733
E: will@w2extensions.com

CLIENT MS. G. LOPEZ	SCALE 1:100 @A3
PROJECT 8 HOLLYMOOR LANE EPSOM KT19 9BZ	DATE OCT. 2020
	BY WB
DRAWING TITLE PROPOSED ROOF PLAN, SECTION AA AND ELE.	JOB No. 20-358
STATUS PLANNING	DWG No. PR03