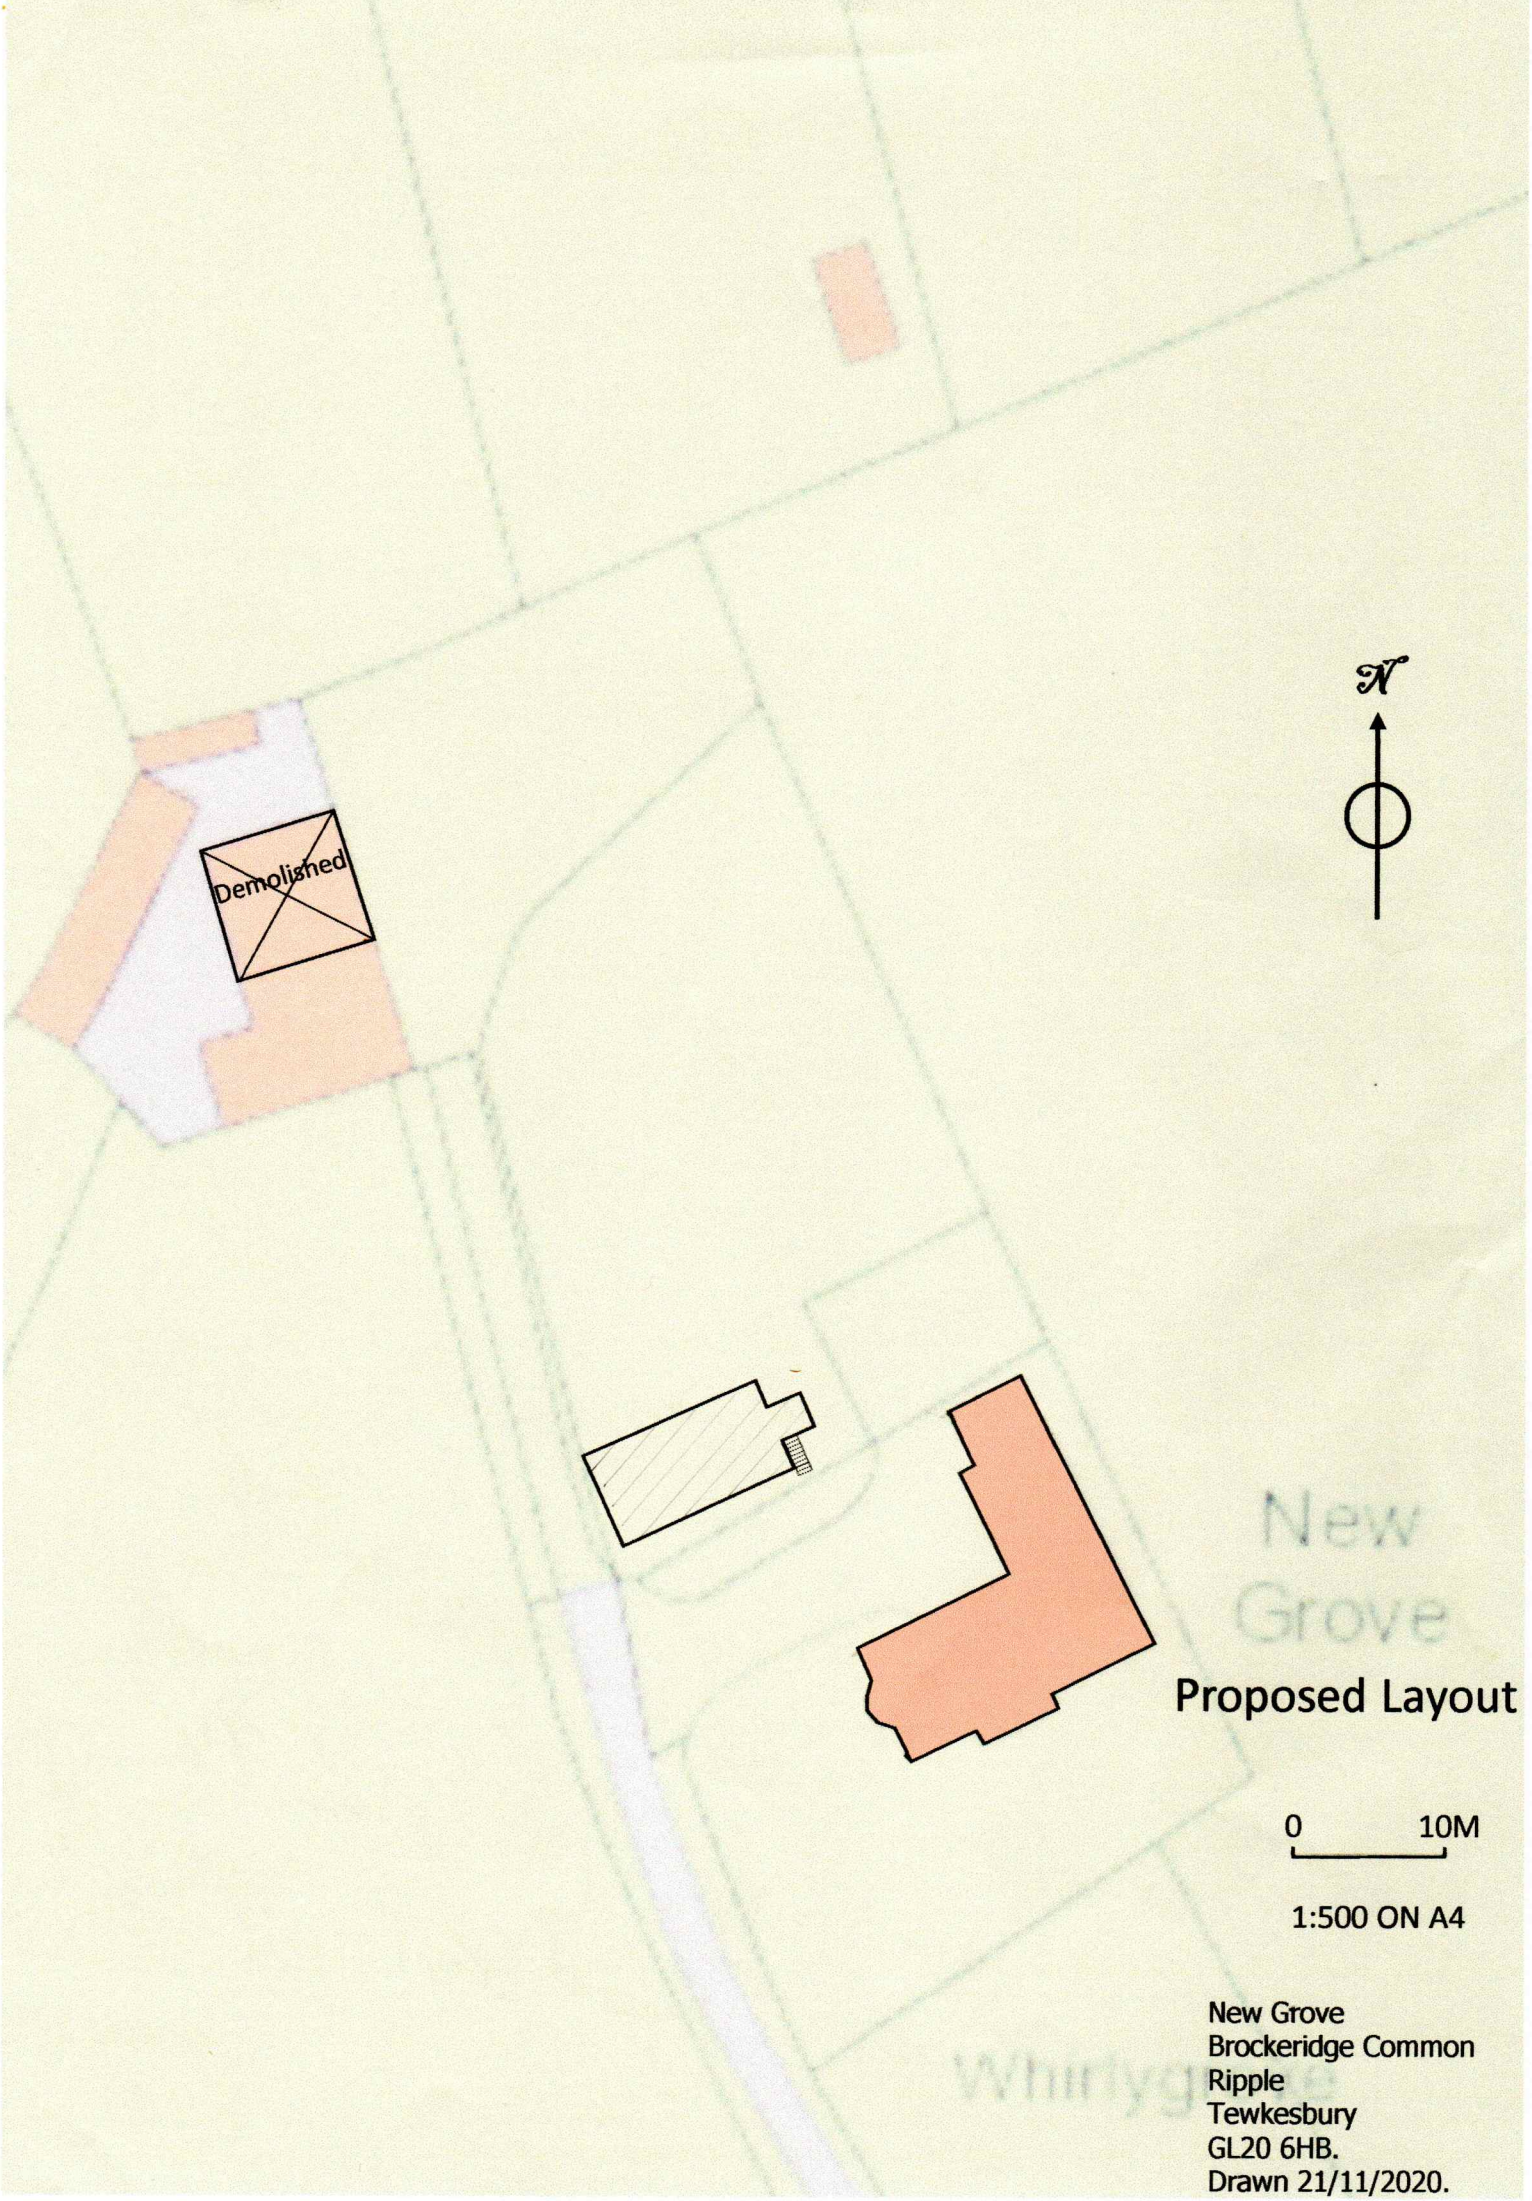

Proposed Layout

0 10M

1:500 ON A4

New Grove
Brockeridge Common
Ripple
Tewkesbury
GL20 6HB.
Drawn 21/11/2020.