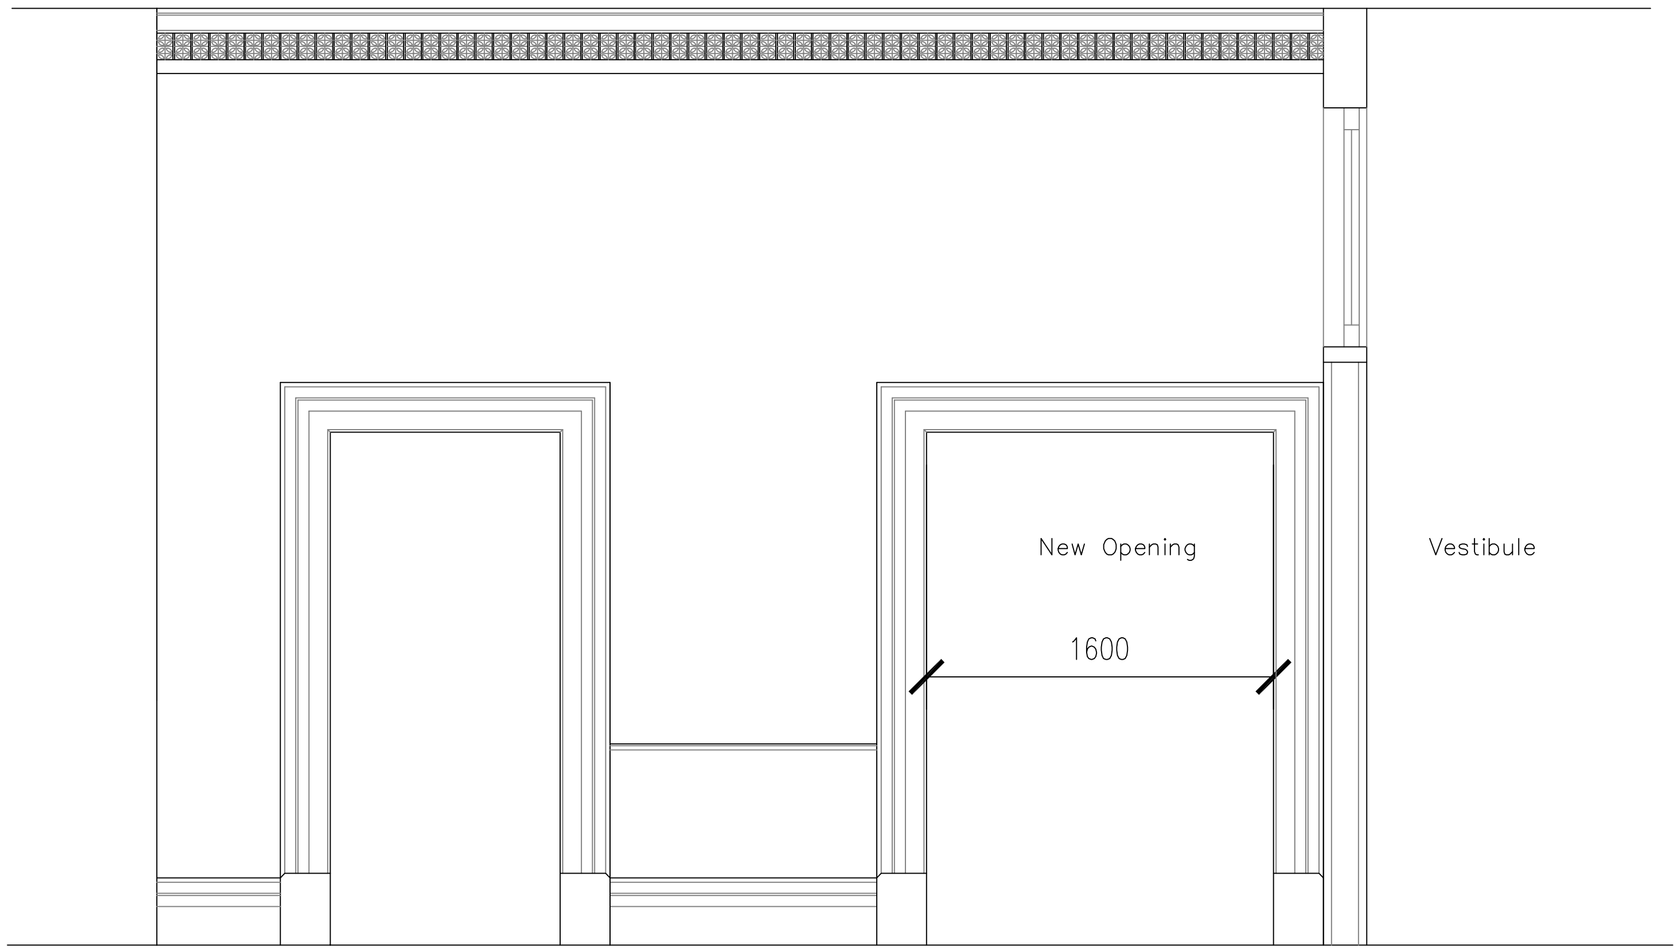

Proposed Entrance Foyer
Elevation 'A' (1:20)

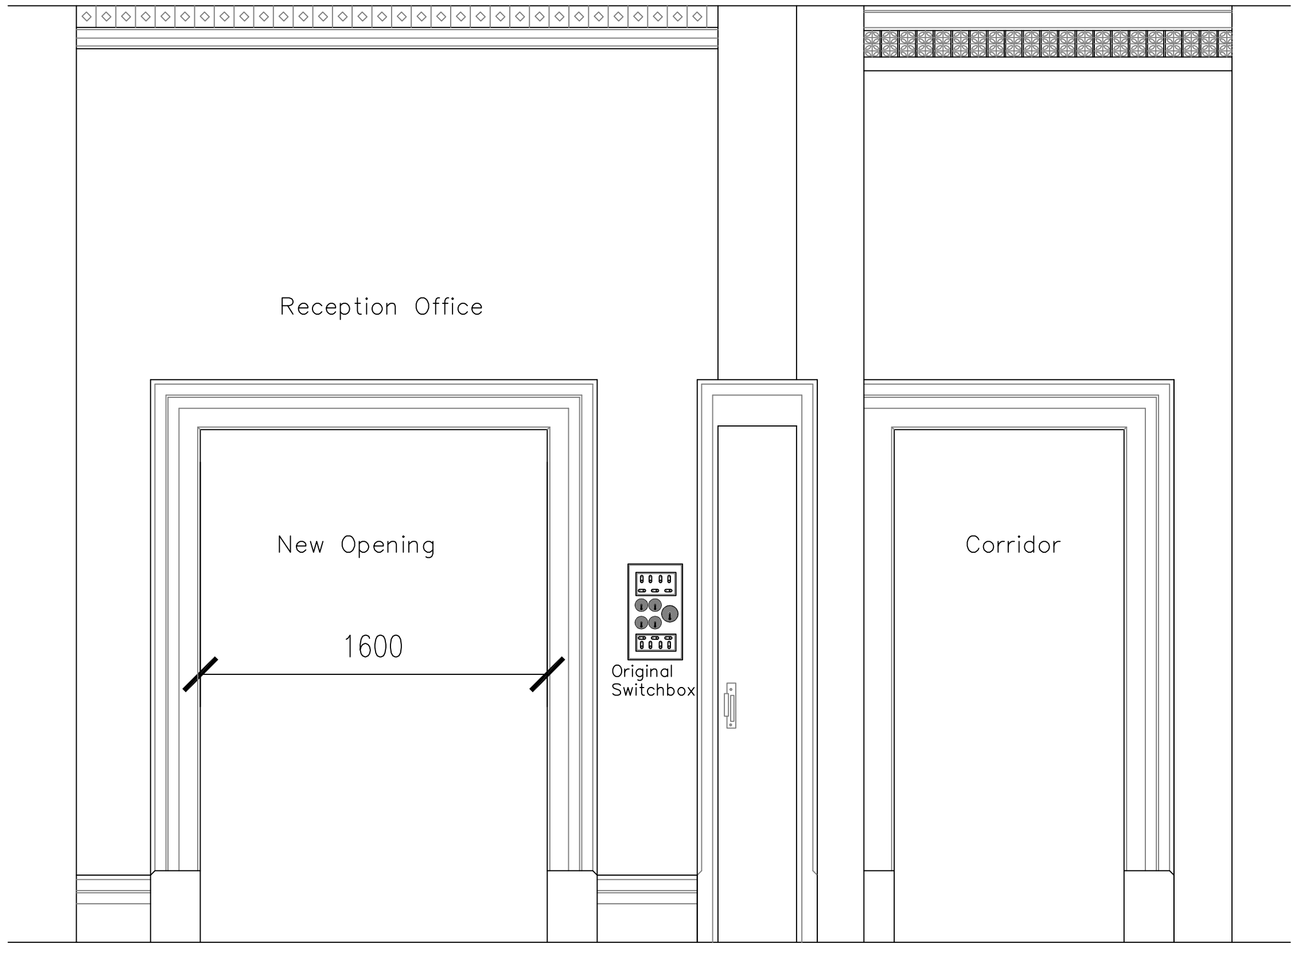

Proposed Reception Office
& Corridor Elevation 'B' (1:20)

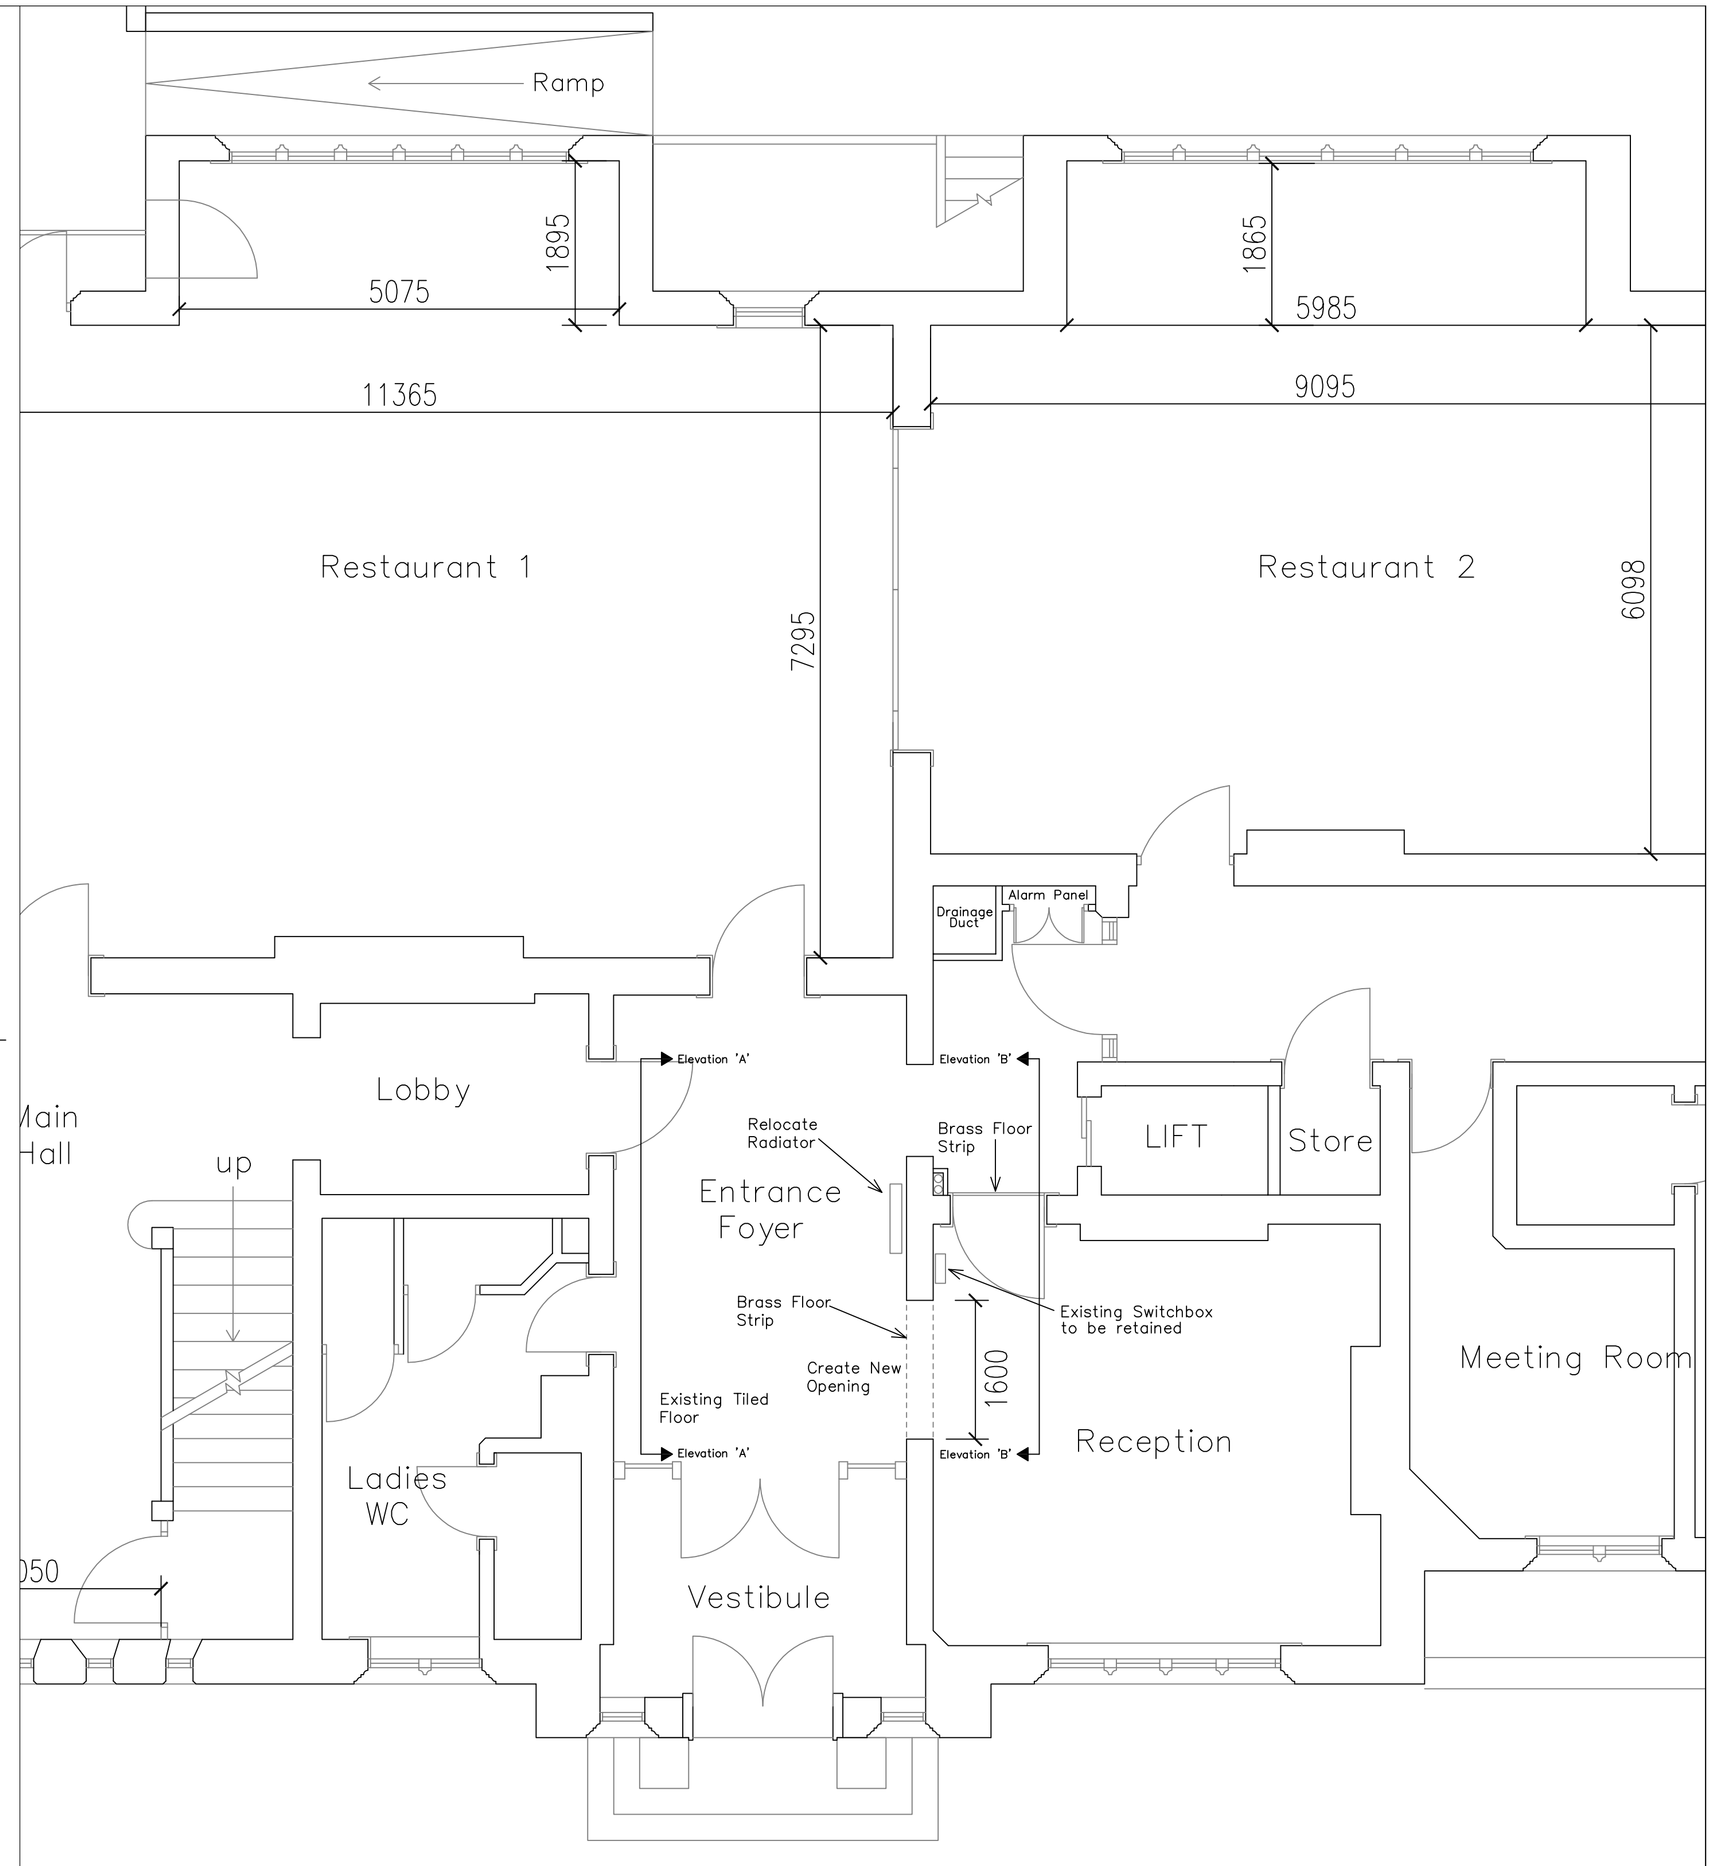

REVISION	AMENDMENT	DATE

Deeside Architectural Design Limited
CHARTERED ARCHITECTS, TECHNICIANS, SURVAYORS
103 The Highway, Hawarden, Flintshire, CH5 3DL
Tel: 07738 584 900
E:mail: deesidearcdesign@gmail.com
RIBA

CLIENT	DRAWING TITLE	Date	Scale
Trinity Hotel & Spa	Proposed Internal Alterations Wroxall Abbey Hotel Birmingham Road Wroxall PROPOSED PLAN AND ELEVATIONS OF ENTRANCE / RECEPTION AREA	Oct '20	1:50@A1
		Drawing No. 2020/15/M/PR	Rev