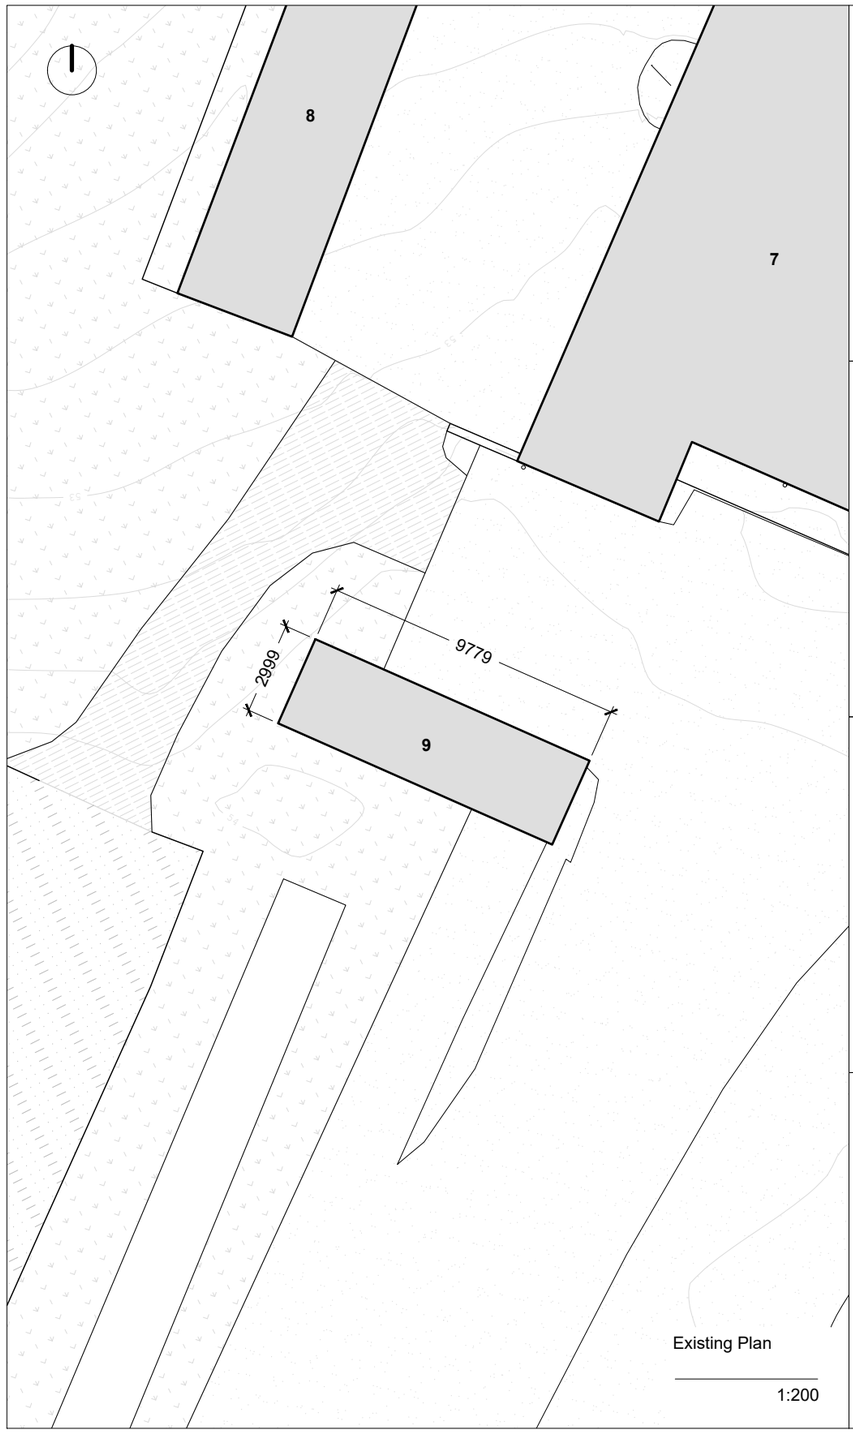

Existing Plan

1:200

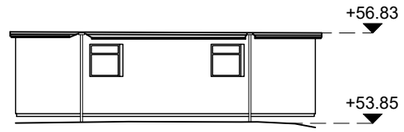

Existing North Elevation

1:200

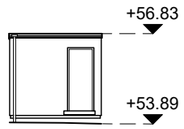

Existing East Elevation

1:200

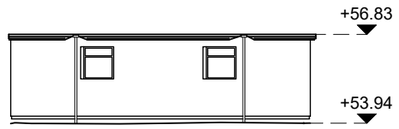

Existing South Elevation

1:200

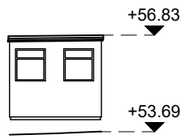

Existing West Elevation

1:200

0m 5m 10m 20m 40m

Revisions

Rev.	Date	Drawn	Checked	Description
-	December 2020	SB	CK	Planning - For Approval

Notes

Do not scale from drawing. This drawing is to be read in conjunction with all other contract documents and all other consultants drawings. All dimensions to be verified on site. All dimensions in mm unless otherwise noted. The Architect must be notified of any discrepencies. No drawings should be reproduced in any form without prior written permission of Mcmullan Studio.

© Mcmullan Studio

MCMULLAN STUDIO

17 Shorts Gardens
London WC2H 9AT
020 3973 8880
mcmullanstudio.com

BUILDING KEY:

1-3:	Livery Building	**7:**	Stable Block
4a:	Stable Block	**8:**	Stable Block
4b:	Livery Building	**9:**	Livery Office
4c:	Livery Building	**10:**	DTET Office
5:	Workshop Building	**11:**	Barn
6:	Dutch Barn		

Project	Preston Farm	**Project No.**	
Drawing Name	Building 9: Existing Plan & Elevations		**034**
Drawing No.	034_106_XP_0001		
Status	Planning	**Rev**	-
Date	December 2020	**Drawn**	SB
Scale	1:200 @ A3	**Checked**	CK