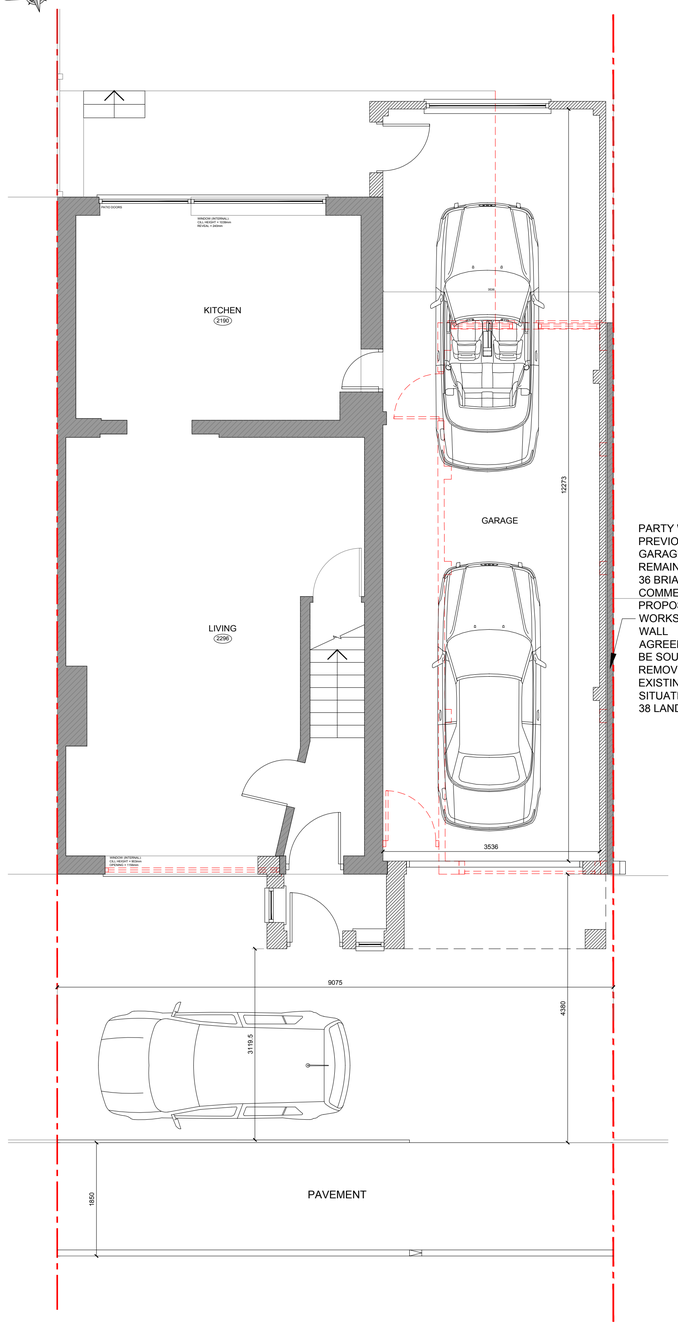

PROPOSED GROUND FLOOR PLAN

SCALE 1:50 @ A1 / 1:100 @ A3

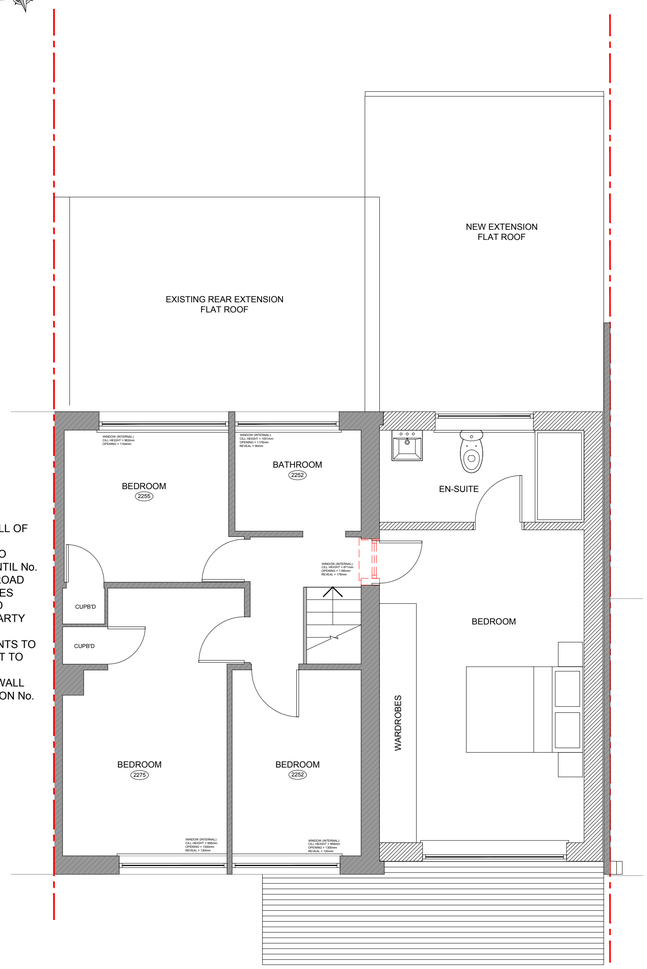

PROPOSED FIRST FLOOR PLAN

SCALE 1:50 @ A1 / 1:100 @ A3

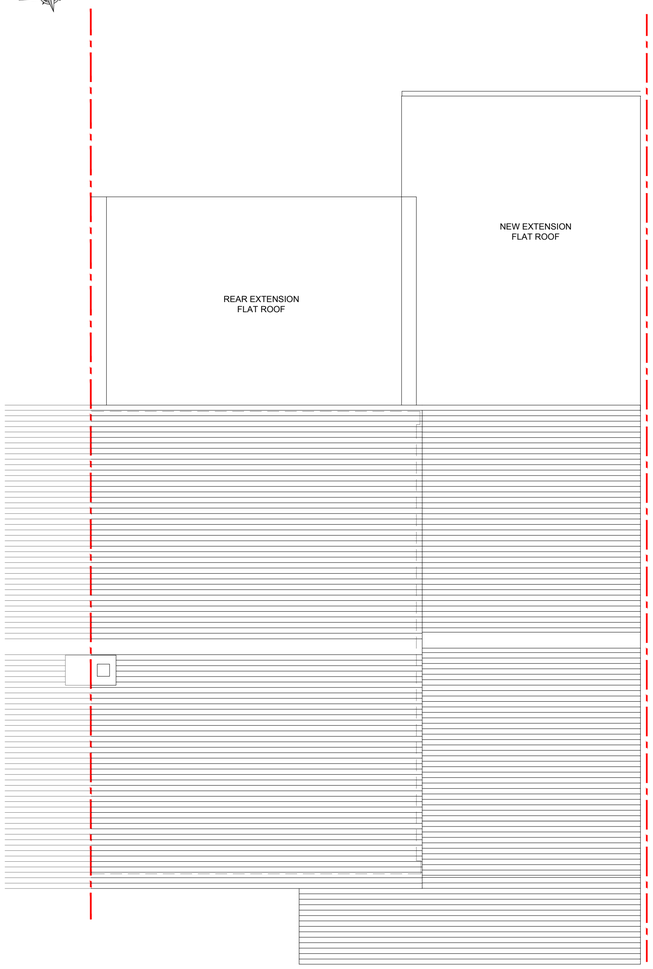

PROPOSED ROOF PLAN

SCALE 1:50 @ A1 / 1:100 @ A3

Scale 1:50

0 1 2 3 4 5 10 Metres

FOR PLANNING

All dimensions may vary on site and to be checked before commencing work.

Works proposed in these drawings assumes developer / client compliance with relevant health and safety (CDM) regulations and requirements of the party wall etc act 1996. CDM services are not provided or offered by Cadarch Limited.

BLOCK PLAN

SCALE 1:500 @ A1 / 1:1000 @ A3

LOCATION PLAN

SCALE 1:1250 @ A1 / 1:2500 @ A3

Rev:	Description:	Date:

This drawing is the property of CADARCH LIMITED. Copyright is reserved. The drawing is issued on the condition that it is not copied, reproduced, retained or disclosed to any unauthorised person, either wholly or in part.

CADARCH LIMITED

Company No. 10908643

18 Summerhouse Drive, Bexley, Kent DA5 2HP

Mob: 07719530451
http://www.cadarchlimited.co.uk/
Email: cadarch@gmx.co.uk

Client:

MR & MRS. GRIGSBY
38 BRIAR ROAD
BEXLEY, KENT
DA5 2HN

Project:

PROPOSED WIDER / LONGER GARAGE
PART DOUBLE STOREY SIDE EXTENSION
AND FRONT PORCH

Drawing Title:

PROPOSED PLANS

Scale:	Date:	Frame Size:
1:50 @ A1 / 1:100 @ A3	JANUARY 2020	A1

Drawing Ref:	Revision:
18BR-MG-050819-P-003	/