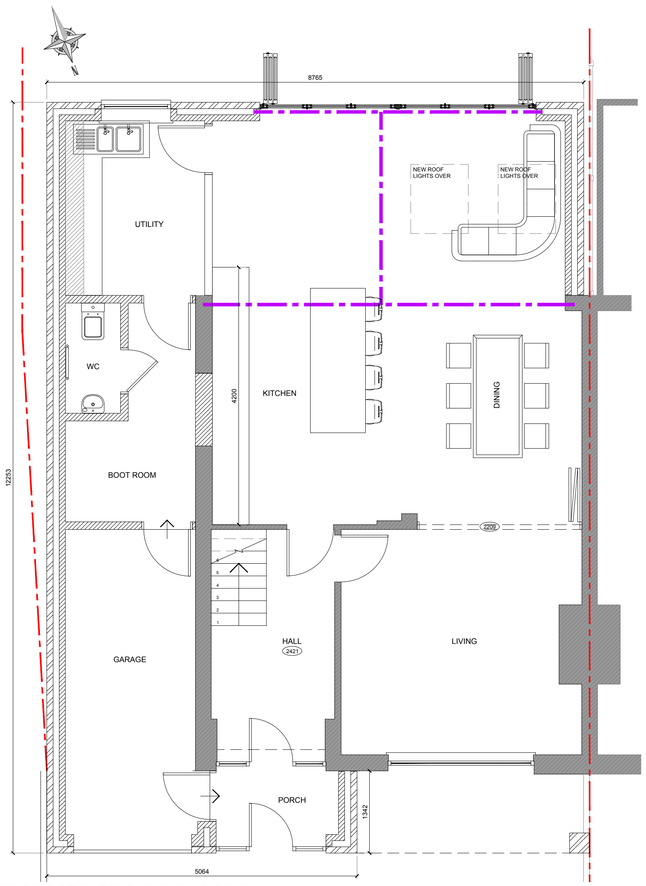

PROPOSED GROUND FLOOR PLAN
SCALE 1:50 @ A1 / 1:100 @ A3

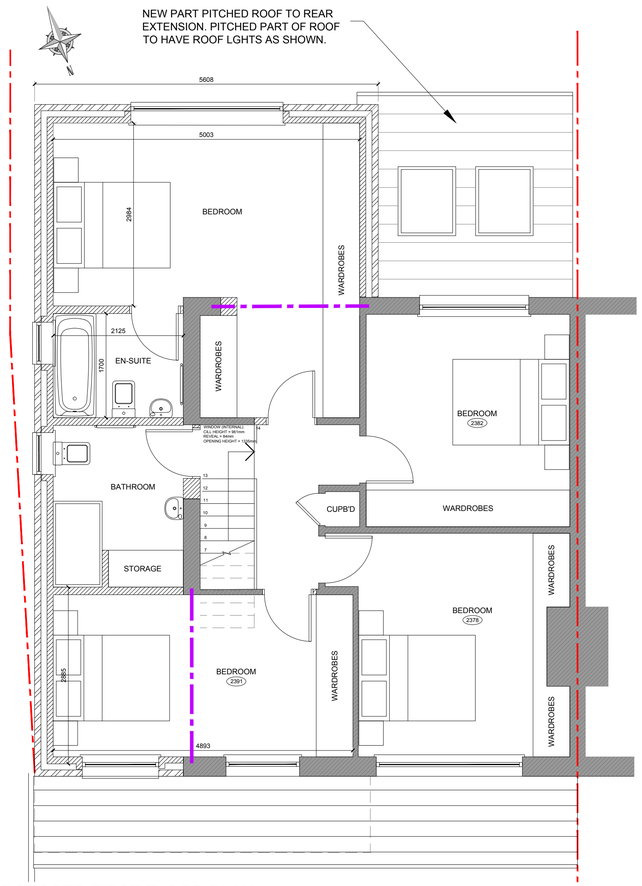

PROPOSED FIRST FLOOR PLAN
SCALE 1:50 @ A1 / 1:100 @ A3

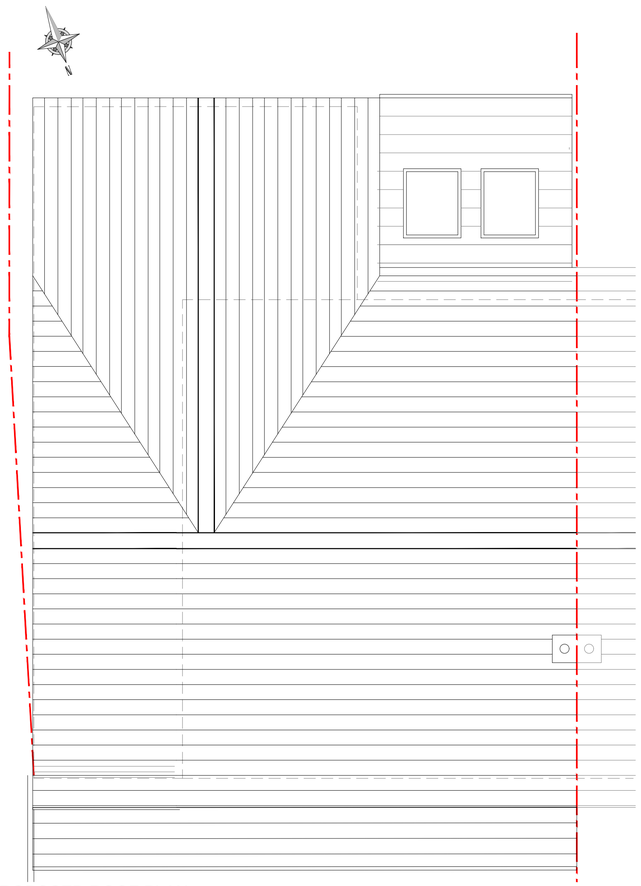

PROPOSED ROOF PLAN
SCALE 1:50 @ A1 / 1:100 @ A3

PROPOSED FRONT ELEVATION
SCALE 1:50 @ A1 / 1:100 @ A3

Scale 1:50

0 1 2 3 4 5 10 Metres

BLOCK PLAN
SCALE 1:500 @ A1 / 1:1000@ A3

LOCATION PLAN
SCALE 1:1250 @ A1 / 1:2500 @ A3

FOR PLANNING

DO NOT SCALE FROM THIS DRAWING.

ALL DIMENSIONS MAY VARY ON SITE AND TO BE CHECKED BEFORE COMMENCING WORK.

WORKS PROPOSED IN THESE DRAWINGS ASSUMES DEVELOPER / CLIENT COMPLIANCE WITH RELEVANT HEALTH AND SAFETY (CDM) REGULATIONS AND REQUIREMENTS OF THE PARTY WALL ETC ACT 1996. CDM SERVICES ARE NOT PROVIDED OR OFFERED BY CADARCH LIMITED.

Rev:	Description:	Date:

This drawing is the property of CADARCH LIMITED. Copyright is reserved. The drawing is issued on the condition that it is not copied, reproduced, retained or disclosed to any unauthorised person, either wholly or in part.

CADARCH LIMITED

Company No. 10908643

18 Summerhouse Drive, Bexley, Kent DA5 2HP

Mob: 07719530451
http://www.cadarchlimited.co.uk/
Email: cadarch@gmx.co.uk

Client:

MR & MRS. EVANS
240 SUMMERHOUSE DRIVE
DARTFORD
KENT
DA2 7PB

Project:

PROPOSED DOUBLE STOREY TO
240 SUMMERHOUSE DRIVE
DARTFORD
KENT
DA2 7PB

Drawing Title:

PROPOSED PLANS
AND FRONT ELEVATION

Scale:	Date:	Frame Size:
1:50 @ A1 1:100 @ A3	DECEMBER 2020	A1

Drawing Ref:	Revision:
20SHD-151120-P-003	/