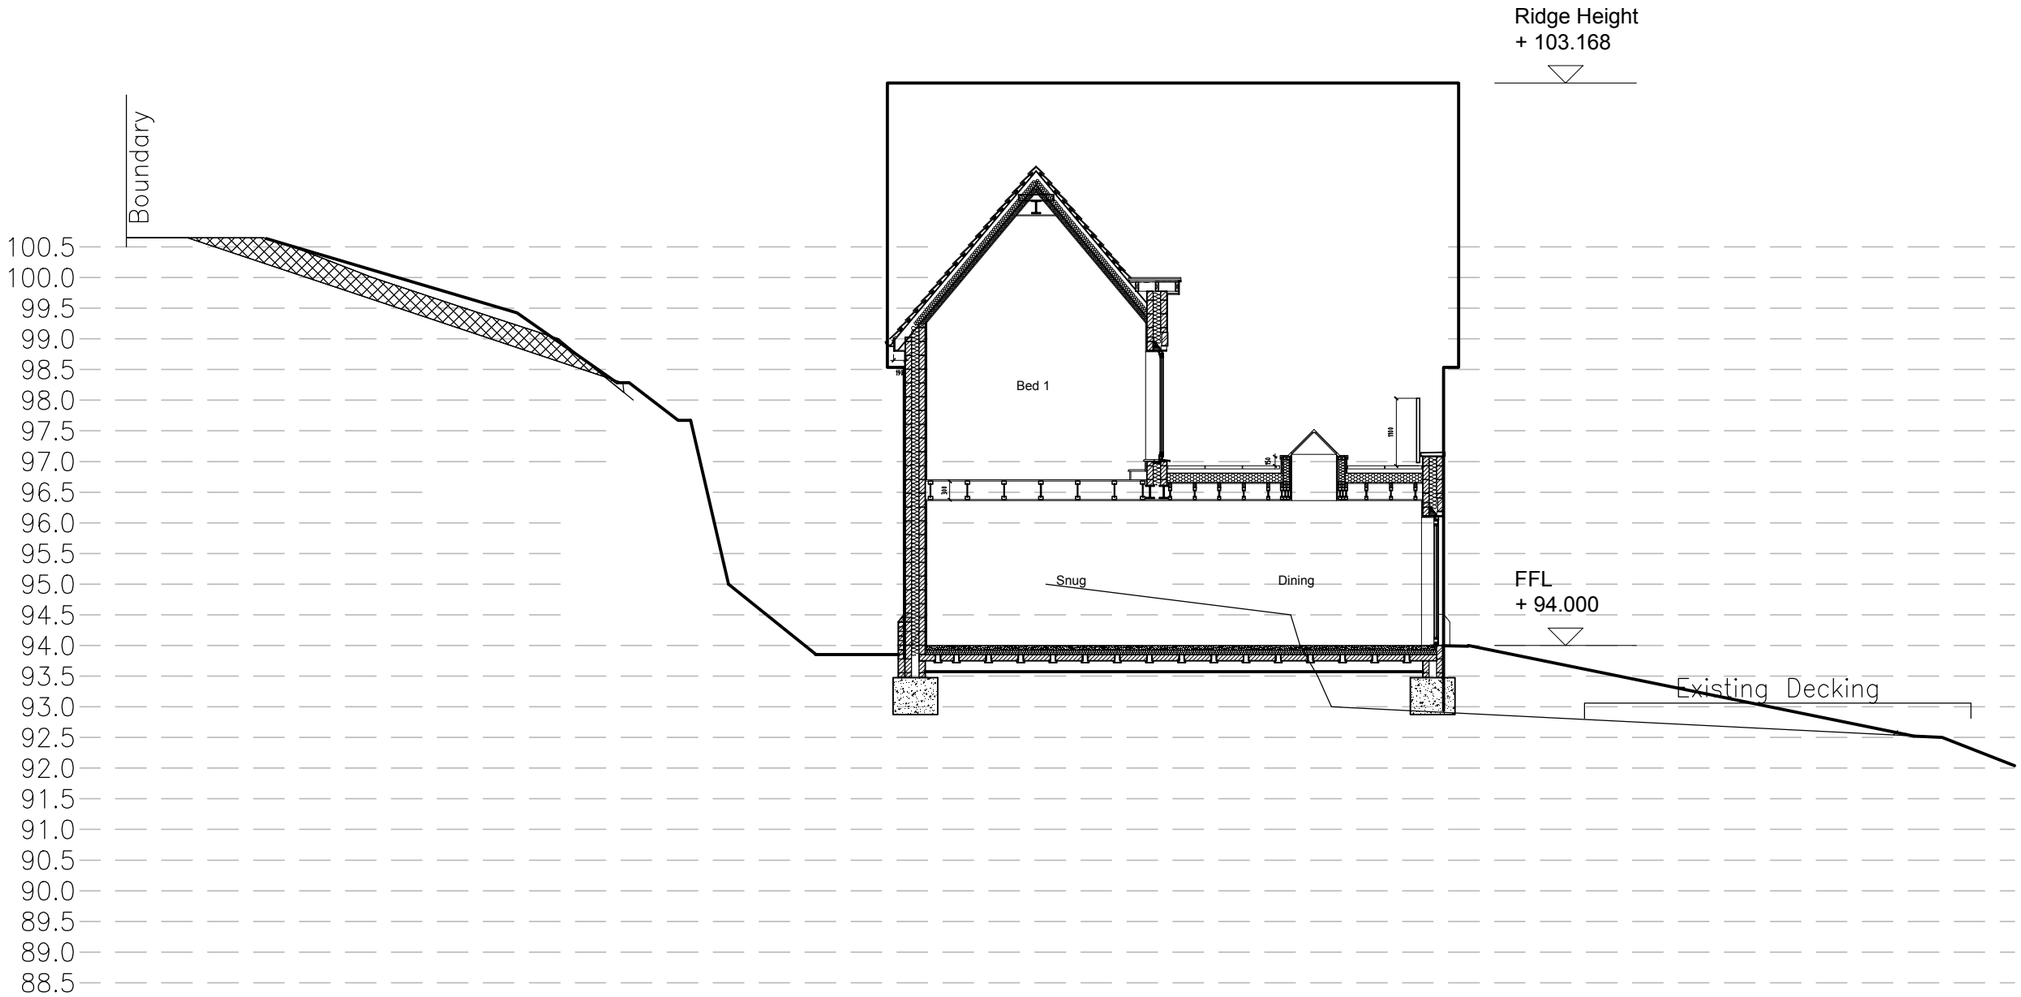

Do not scale from this drawing - Work to figured dimensions only. All dimensions to be checked on site prior to the execution of any work.
For the avoidance of doubt all dimensions are measured to wall structure and not the finishes unless otherwise stated.
Where any discrepancy is found to exist within or between drawings and/or documents it should be reported to the designer immediately.
DC Architectural Designs. shall not be liable for any use of drawings and documents for any purpose other than for which the same were prepared by or on behalf of DC Architectural Design.
Please send corrections and error reports to:
daniel.crann@dc-ad.co.uk

REV	DATE	AMENDMENT	by
A	07.09.20	Proposed FFL amended to +94.00 as requested by contractor & Client	

PLANNING

CLIENT

Mr & Mrs R Doody

JOB TITLE

Hillside Cottage,
Linley Brook,
Bridgnorth
Shropshire

DRAWING

Proposed Site Section

DC architectural design

e: daniel.crann@dc-ad.co.uk
m: +44 (0) 7900 455 552
w: www.dc-ad.co.uk

SCALE	1:100@A3	DATE	MAY 19
DRAWN	DC	CHECKED	
JOB NO	17044		
DWG NO	350	REV	A