0 1 2 5

GENERAL NOTE

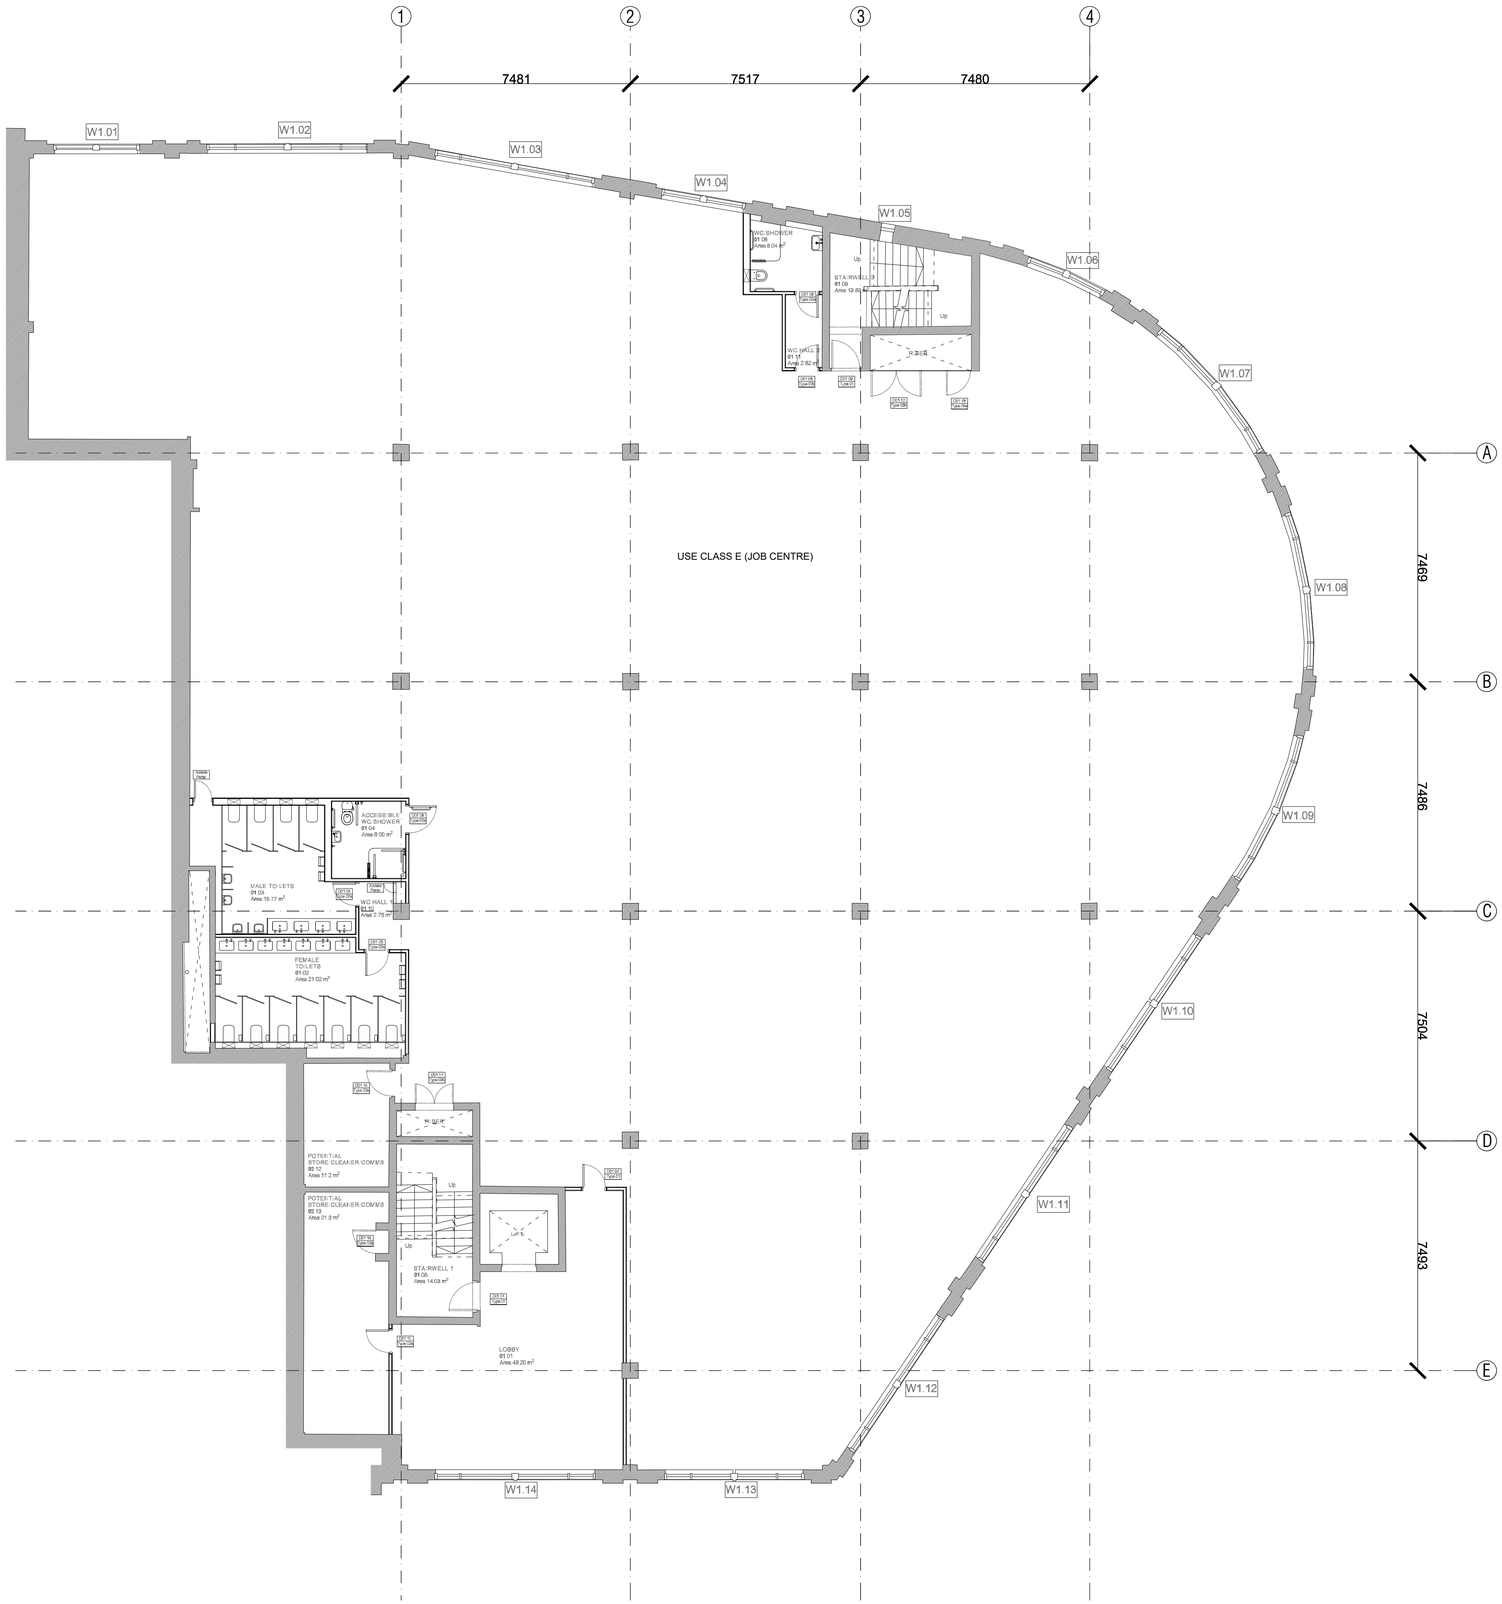

REVISIONS

	C L A R K E P E N M A N	78 CROUCH HILL LONDON N8 9EE 0207 263 7121
Project	Anstee House,Wood Street London, KT1 1TX	Project No. 6262
Date	January 2021	Drawing No.
Scale / Format	1:100 @ A1	6262_03_110
Drawing Name	Proposed - First Floor Plan	PLANNING
Rev	**P1**	