ORIGINAL SHEET SIZE A3, SCALE AS SHOWN

NOTE:

THIS DRAWING IS FOR PLANNING PURPOSES ONLY

THIS DRAWING IS BASED UPON SURVEY INFORMATION DRAWN BY OTHERS.

ALL CRITICAL DIMENSIONS TO BE CHECKED ON SITE.

SCALE BAR

	20000mm	
10000mm		30000mm

SCALE BAR

	20000mm	40000mm	
10000mm	30000mm	50000mm	

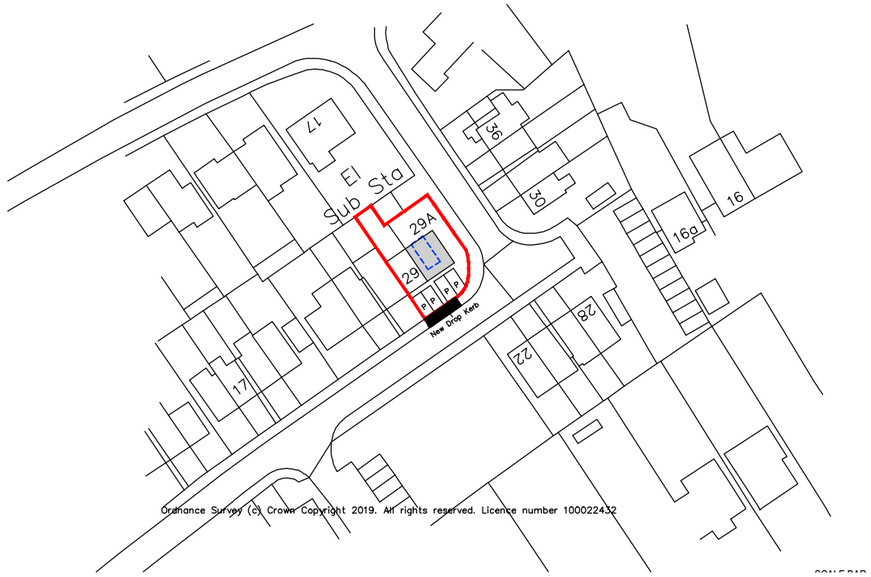

Location Plan As Prop 1:1250

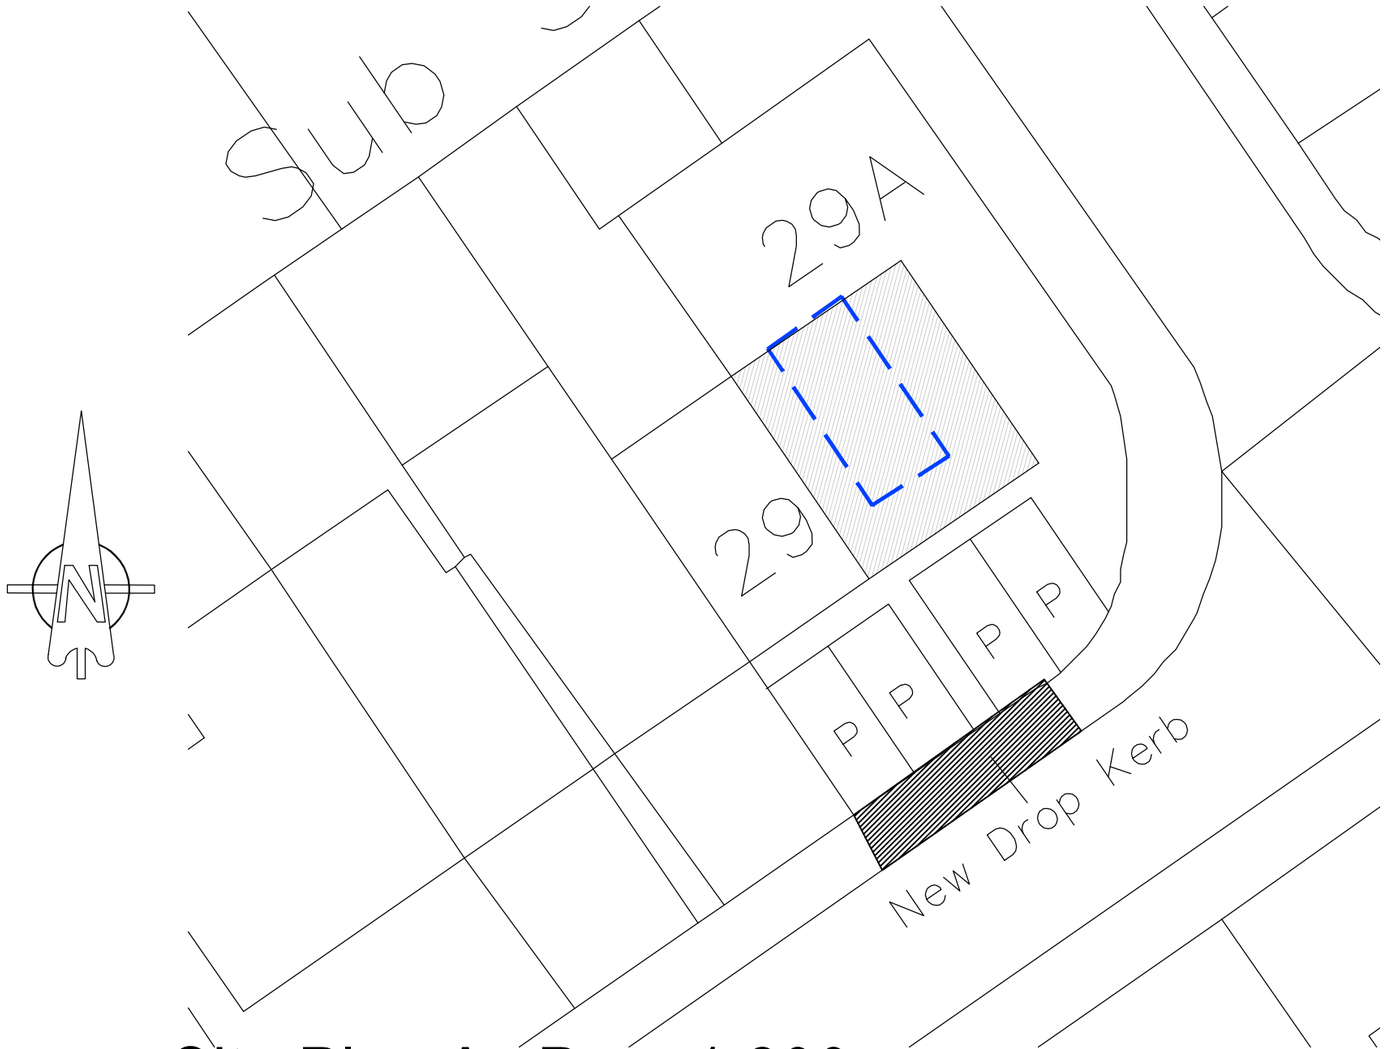

Site Plan As Prop 1:200

Client
ACQUEST ESTATES LTD

Project Address
29 BOLDING HOUSE LANE, WEST END
WOKING, GU24 9JJ

Drawing Title
SITE/LOCATION
PLANS AS PROPOSED

Project Description
NEW DWELLING WITHIN
CURTILAGE OF 29 BOLDING HOUSE LANE

Rev.	Date	Description	Drawn	Checked

Scale 1:1250/200
Drawn GDP
Author GDP
Date NOV 2020
Drawing Status
Drg.No CDA-289-012
Rev.
PLANNING

CDA Conceptual Design Associates Ltd
Architectural Services
1A Chobham Road,
Woking, Surrey
GU21 6HX
T: 01483 766 966
F: 01483 766 966
E: enquiries@conceptual-design.co.uk