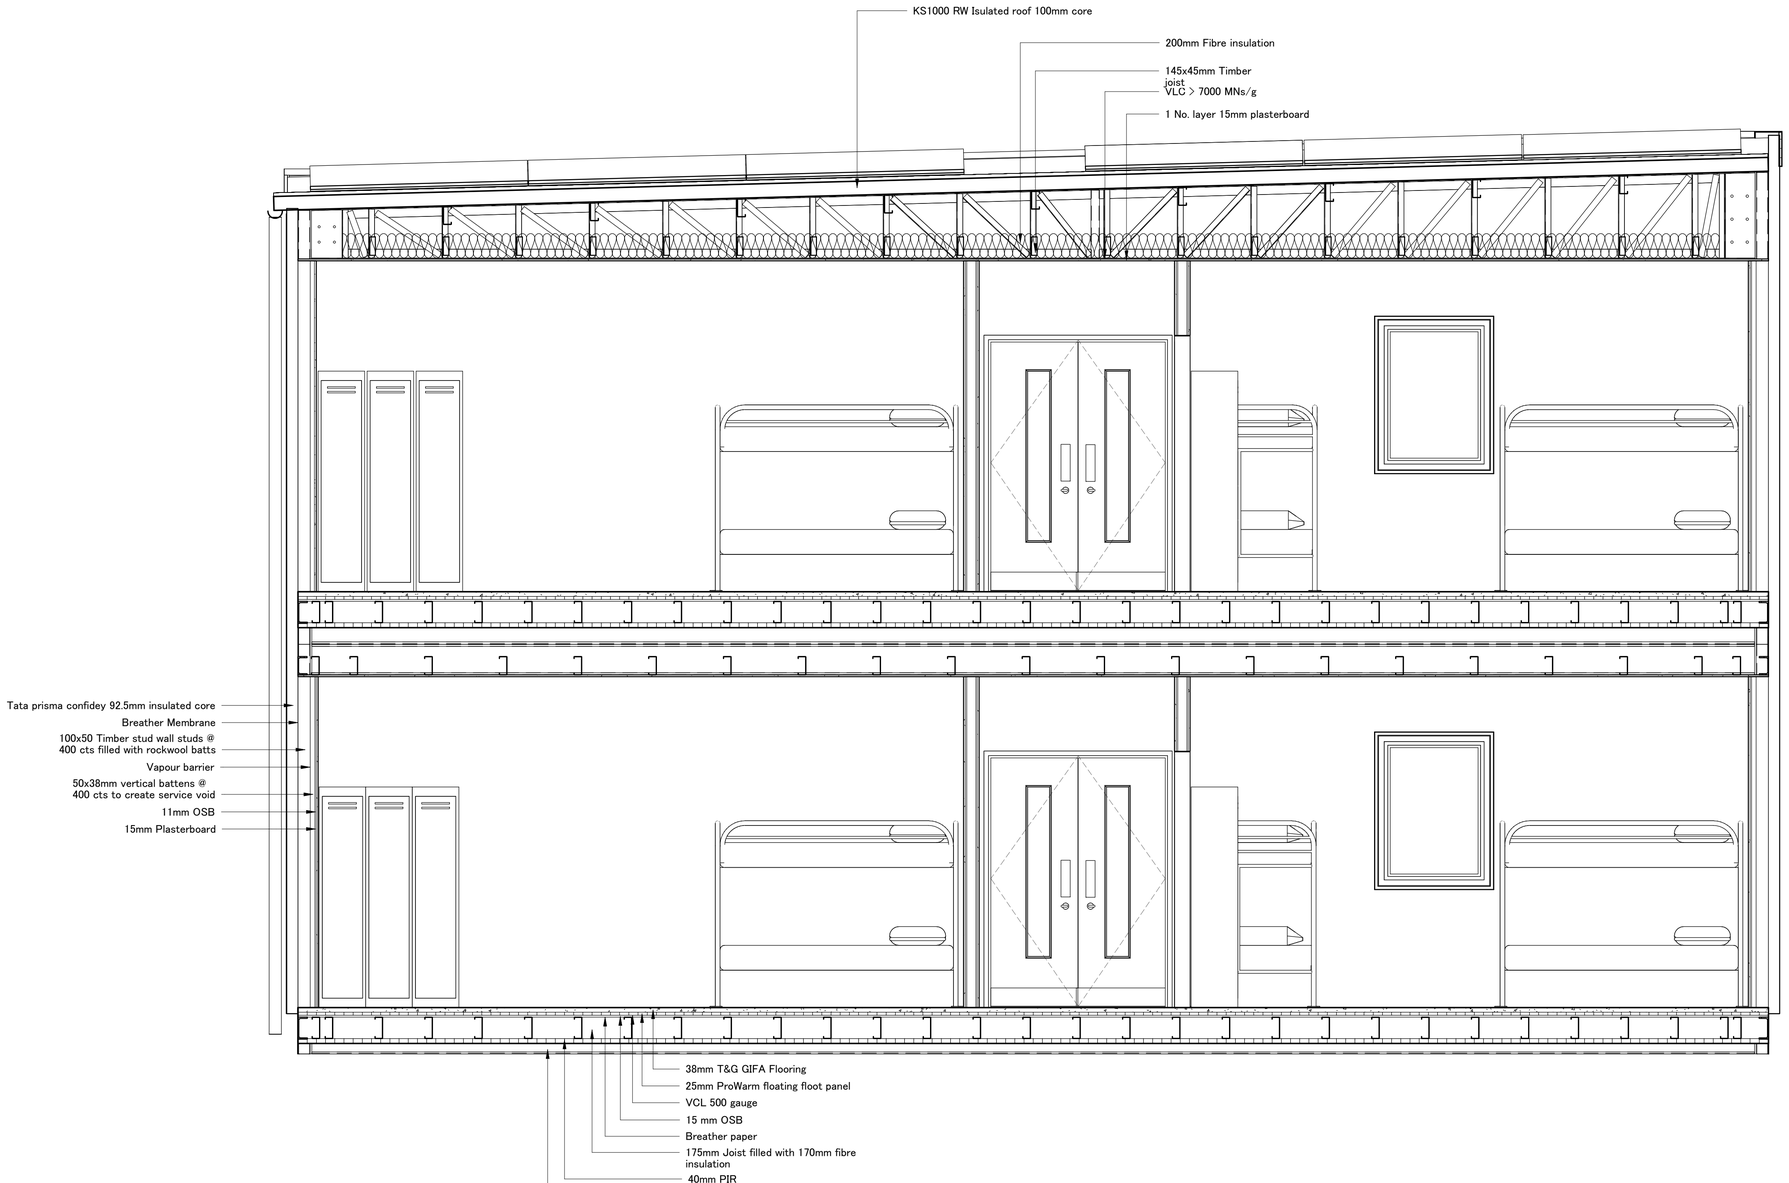

1 Vertical Section
1 : 25

Rev	Date	Description	Rev by
P1	16/12/20	Amended to comments	KS

PROJECT
NetCAP Brunswick Double Storey

TITLE
Vertical Section

CLIENT
Landmarc

REDS10

DATE	SCALE (@A1)	DRAWN:	CHECKED:
11/12/20	1 : 25	KS	-

DRAWING NO.
Project - Origin - Volume - Level - File Type - Role - Number
A124- R10- BR- XX- DR- W- 0036

REVISION	SUITABILITY
P1	P1

THIS DRAWING AND DESIGN IS THE SOLE PROPERTY AND COPYRIGHT OF REDS10 MANUFACTURING LIMITED. AND MUST NOT BE COPIED, LOANED OR COMMUNICATED, IN WHOLE OR PART, TO ANY THIRD PARTY WITHOUT CONSENT FROM THE COMPANY

DO NOT SCALE, IF IN DOUBT ASK.
ALL MEASUREMENTS IN MM UNLESS SPECIFIED

PLOT DATE: 16/12/2020 12:39:04
FILE PATH: Z:\01-Projects\02-Current Orders\W20-Accommodation Design Files\2. Drawings\2.3 Revit\10 Drwg\W20 Double Storey Revit\W20_Brunswick_Private3.rvt