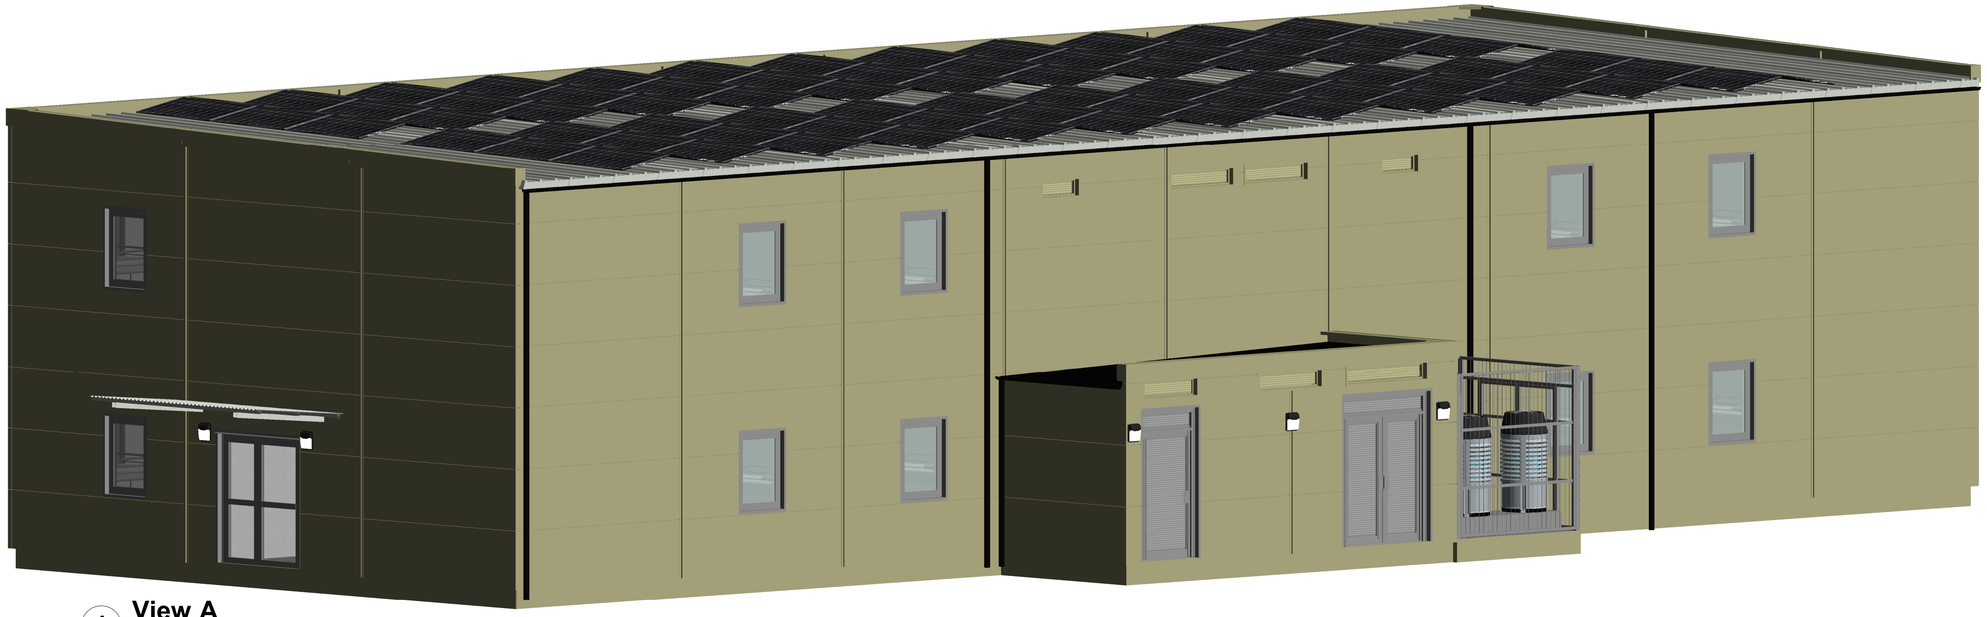

1 View A

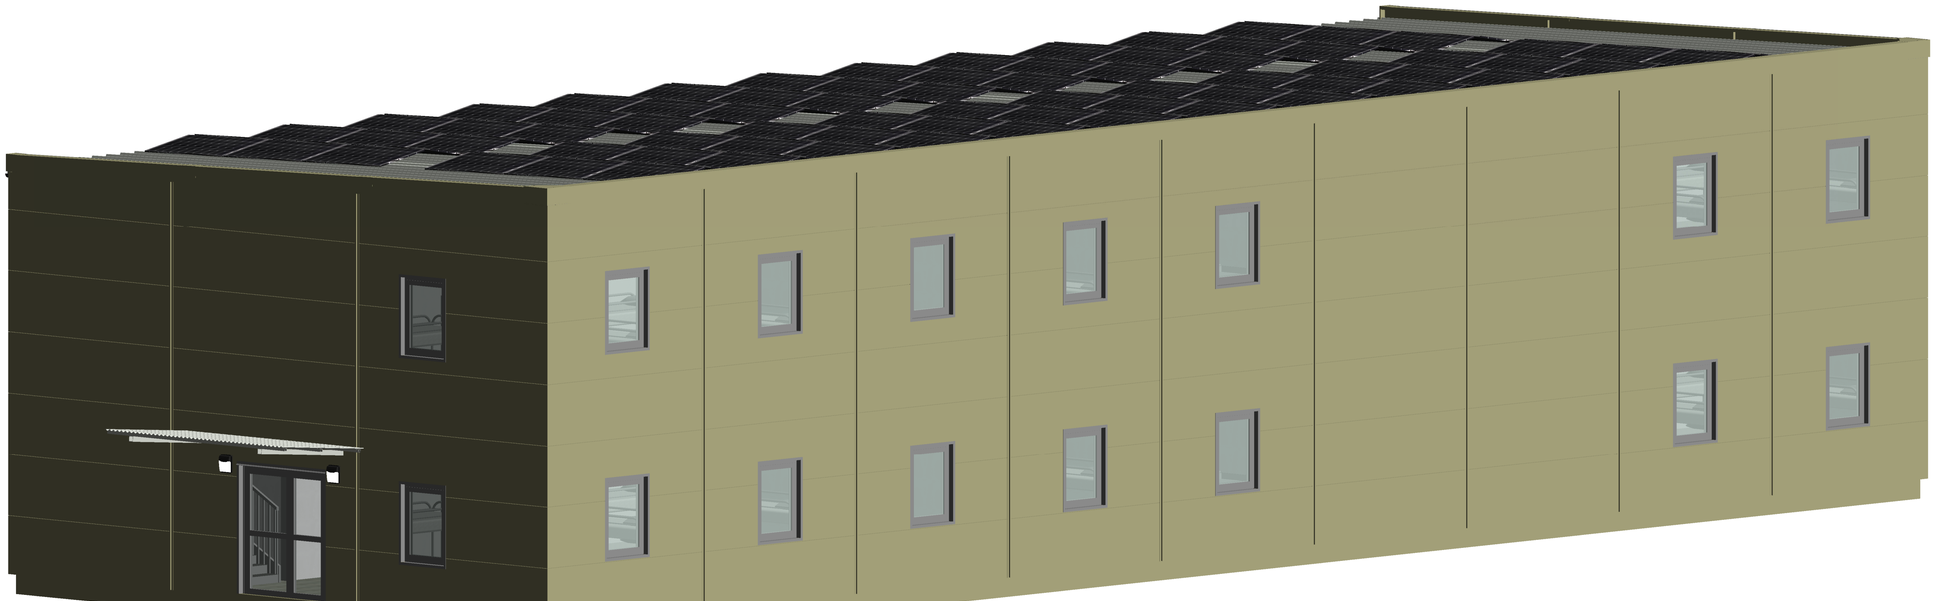

2 View B

CLADDING: MOORLAND GREEN RAL 100 60 20
ROOF: GOOSWING GREY RAL 800 70 05
BS 10 A 05

Rev	Date	Description	Rev by
P4	23/11/20	Window added to Utility Room	KS
P5	16/12/20	Amended to comments	KS

PROJECT
NetCAP Brunswick Double Storey

TITLE
3D Visuals

CLIENT
Landmarc

REDS10

DATE	SCALE (@A1)	DRAWN:	CHECKED:
10/27/20		KS	-

DRAWING NO.
Project - Origin - Volume - Level - File Type - Role - Number
A124- R10- BR- XX- DR- W- 0010

REVISION	SUITABILITY
P5	P5

THIS DRAWING AND DESIGN IS THE SOLE PROPERTY AND COPYRIGHT OF REDS10 MANUFACTURING LIMITED. AND MUST NOT BE COPIED, LOANED OR COMMUNICATED, IN WHOLE OR PART, TO ANY THIRD PARTY WITHOUT CONSENT FROM THE COMPANY

DO NOT SCALE. IF IN DOUBT ASK.
ALL MEASUREMENTS IN MM UNLESS SPECIFIED

PLOT DATE: 16/12/2020 12:38:33
FILE PATH: Z:\01-Projects\NCAP\Current Orders\MOD Accommodation Design Files\2. Drawings\3.3 Revit\10 Drwg\MOD Double Storey (Revit\MOD_Brunswick_Phase2.rvt