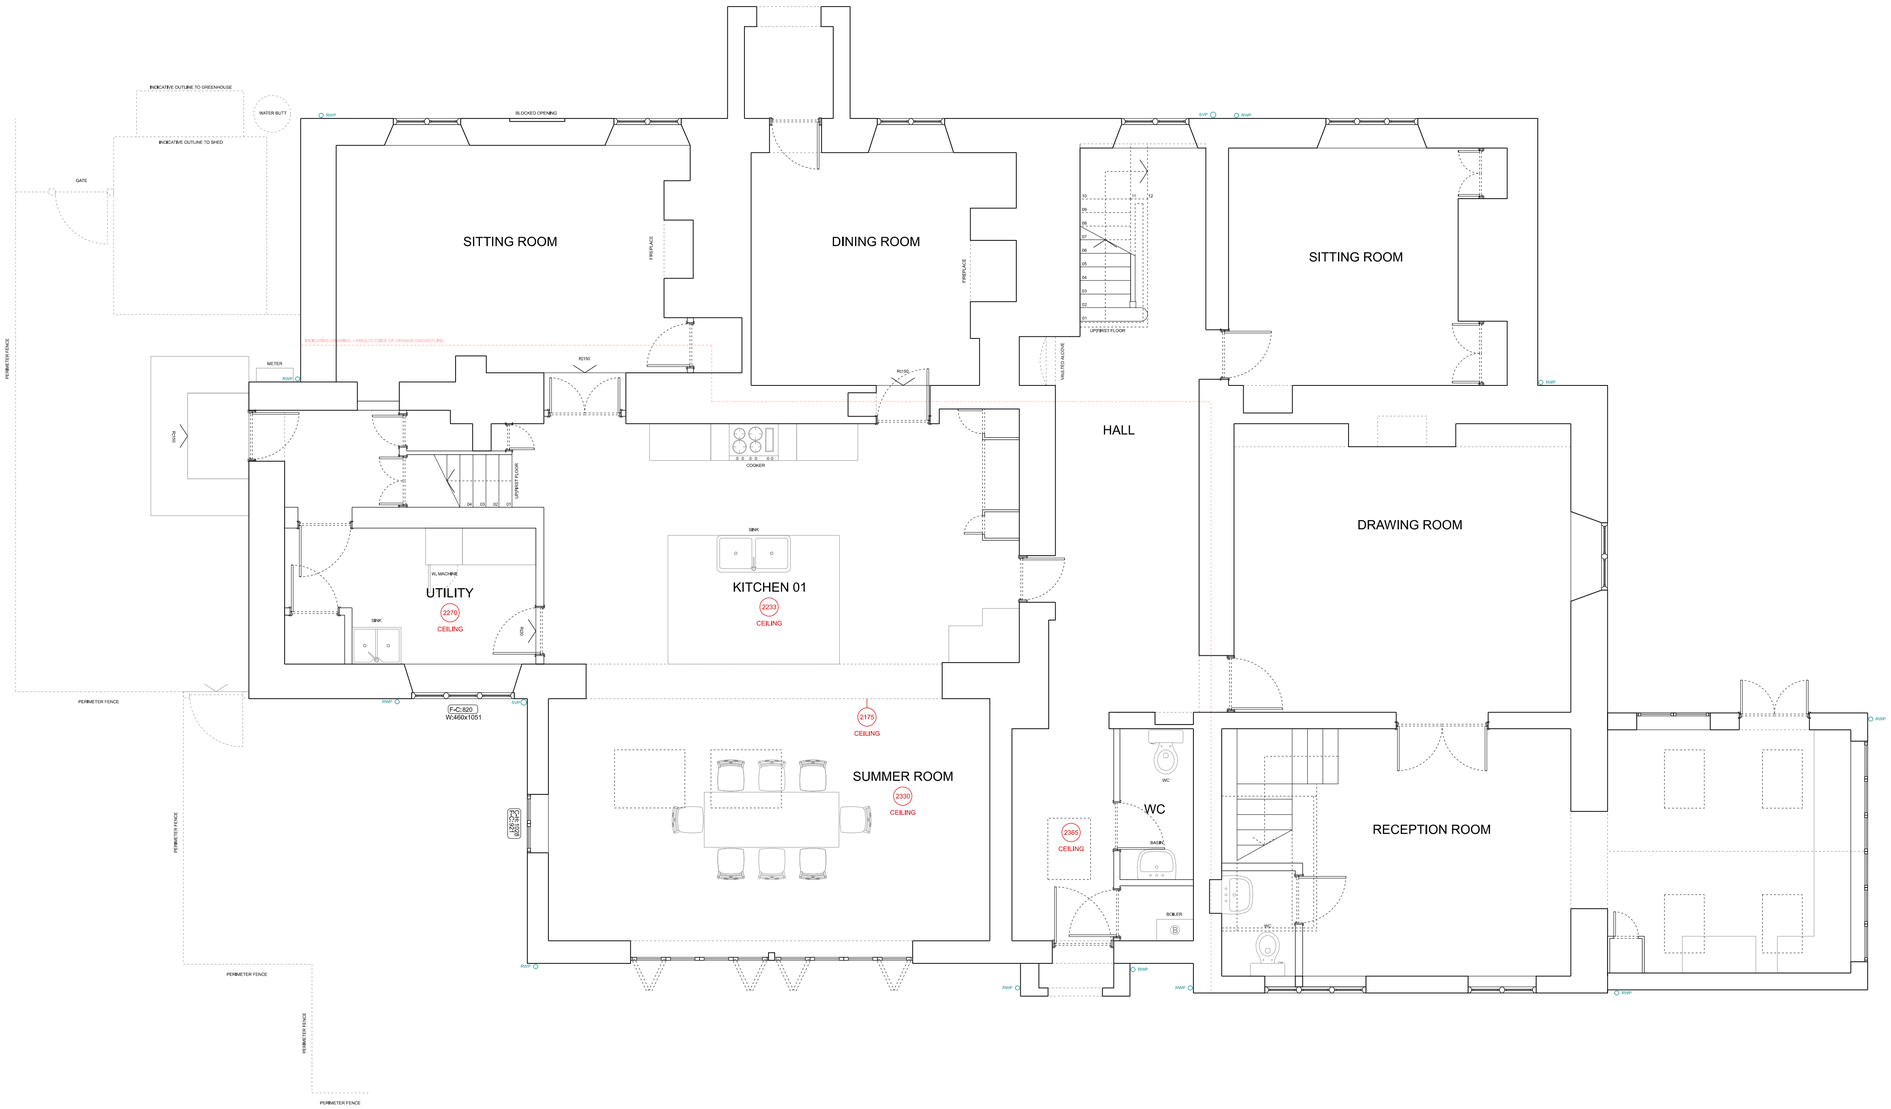

PRINTS SCALE - 1:100 @A3 SIZE / 1:50 @A1 SIZE

0 1 2 3 4 5 6

Roger Gransmore RIBA

The Old Chapel . Oakridge Lynch . Stroud . Glos . GL6 7NZ

Tel/fax 01285 760700

Email roger@gransmore.co.uk

client Mr and Mrs Ryan

project The Buckholt, Buckholt Road, Cranham, GL4 8HD

drg. no. 2585-01-00-100 rev A title Existing Ground Floor Plan

date 13.01.21 scale 1:100 (A3) 1:50 (A1)

Rev	Date	Drawing Stage	Notes
-	21.10.20	Concept Design	Responsibility is not accepted for errors made by others in scaling from this drawing. All construction information should be taken from figured dimensions only. The contractor is to set out, check and co-ordinate all dimensions on site during the course of the works. This drawing is to be read in conjunction with all other plans, structural calculations and specifications.
A	13.01.21	Planning	This drawing is to be used for the described drawing stage only. (ie. Planning Application Approval) and should not be reproduced or used for any other purpose.