CHALK HOUSE, ANDOVER, SP11

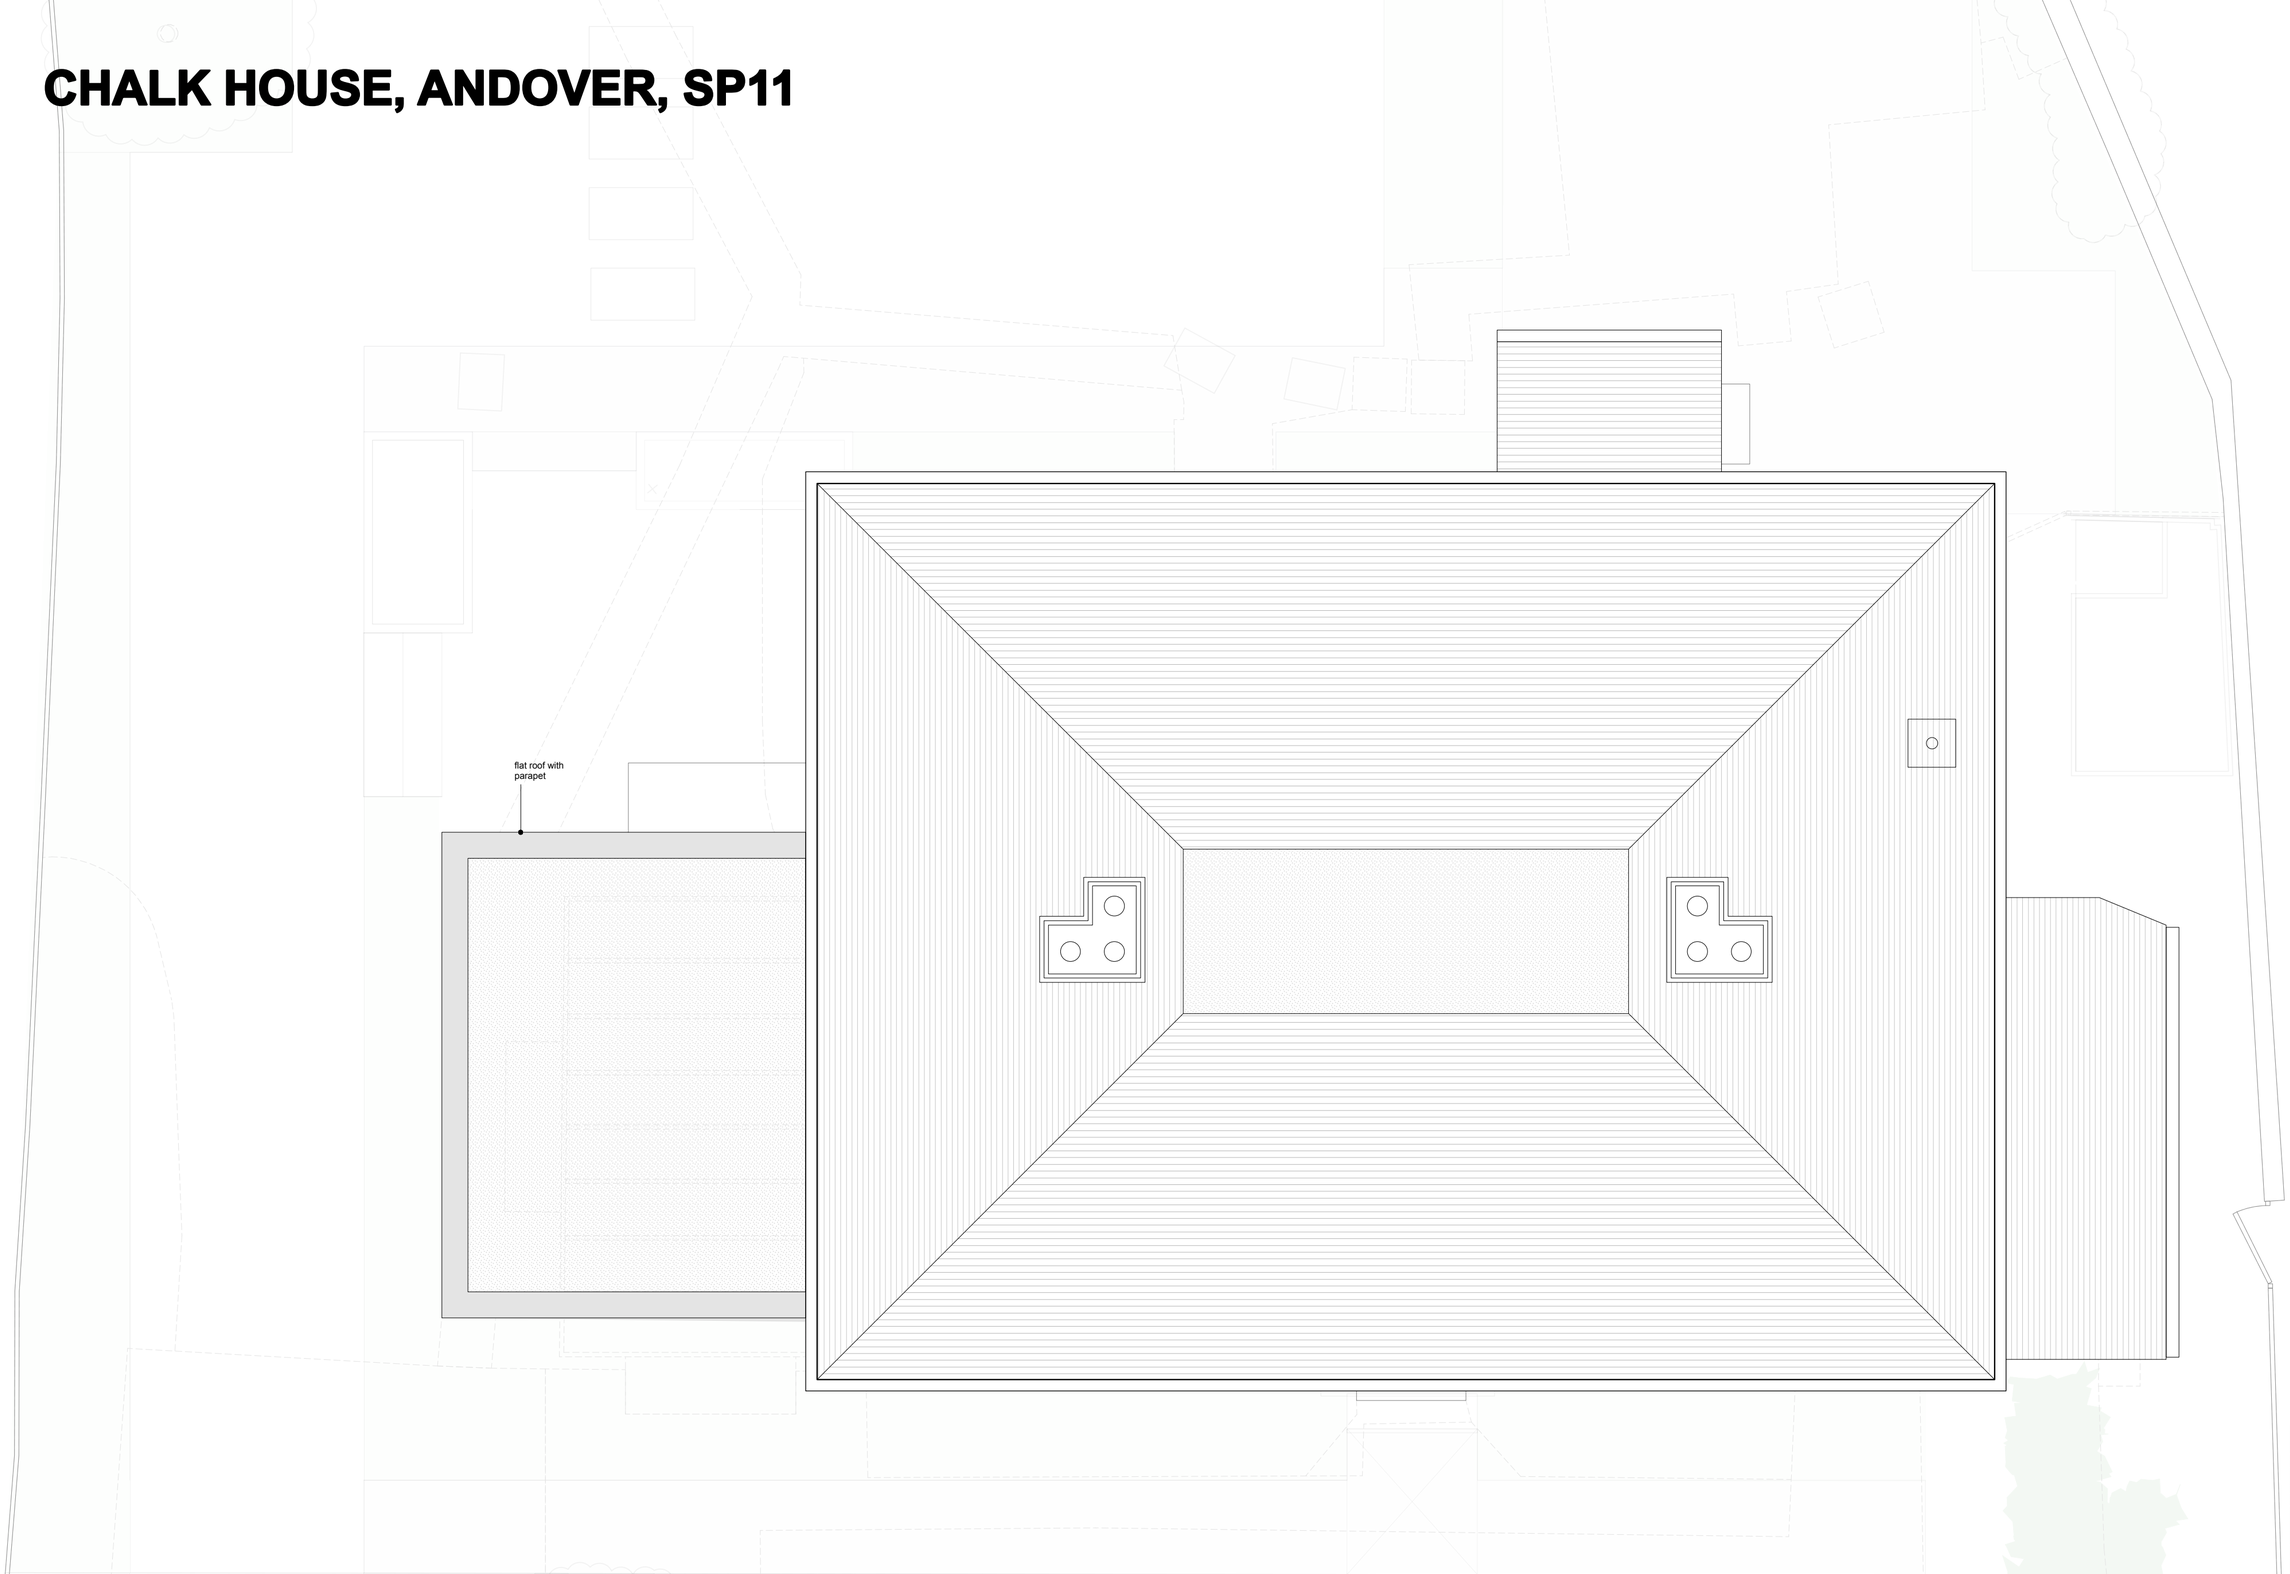

N.B. THIS IS NOT A CONSTRUCTION DRAWING & IS FOR PLANNING PURPOSES ONLY.

N.B. LANDSCAPE DESIGN BY OTHERS.

N.B. ALL DIMENSIONS TO BE CHECKED ON SITE.

N.B TOPOGRAPHICAL SURVEY BY OTHERS; LAHA TAKE NO RESPONSIBILITY FOR ERROR

ROOF AS PROPOSED 1:50 @ A2

revision	date	drawn	description

LA HALLY ARCHITECT

SUITE 1, TALBOT HOUSE
34 STAPLE GARDENS
WINCHESTER, SO23 8SR

01962 843 500
design@lahally.com
www.lahally.com

DRAWING STATUS: ISSUED FOR PLANNING

client: **MR. & MRS. BROOME**

job: **CHALK HOUSE, ANDOVER, SP11**

drawing: **ROOF AS PROPOSED**

date	drawn	scale	drawing no.	rev.
JAN 2021	LH/GJ/MB	1:50 @ A2	643.PL.002	