CHALK HOUSE, ANDOVER, SP11

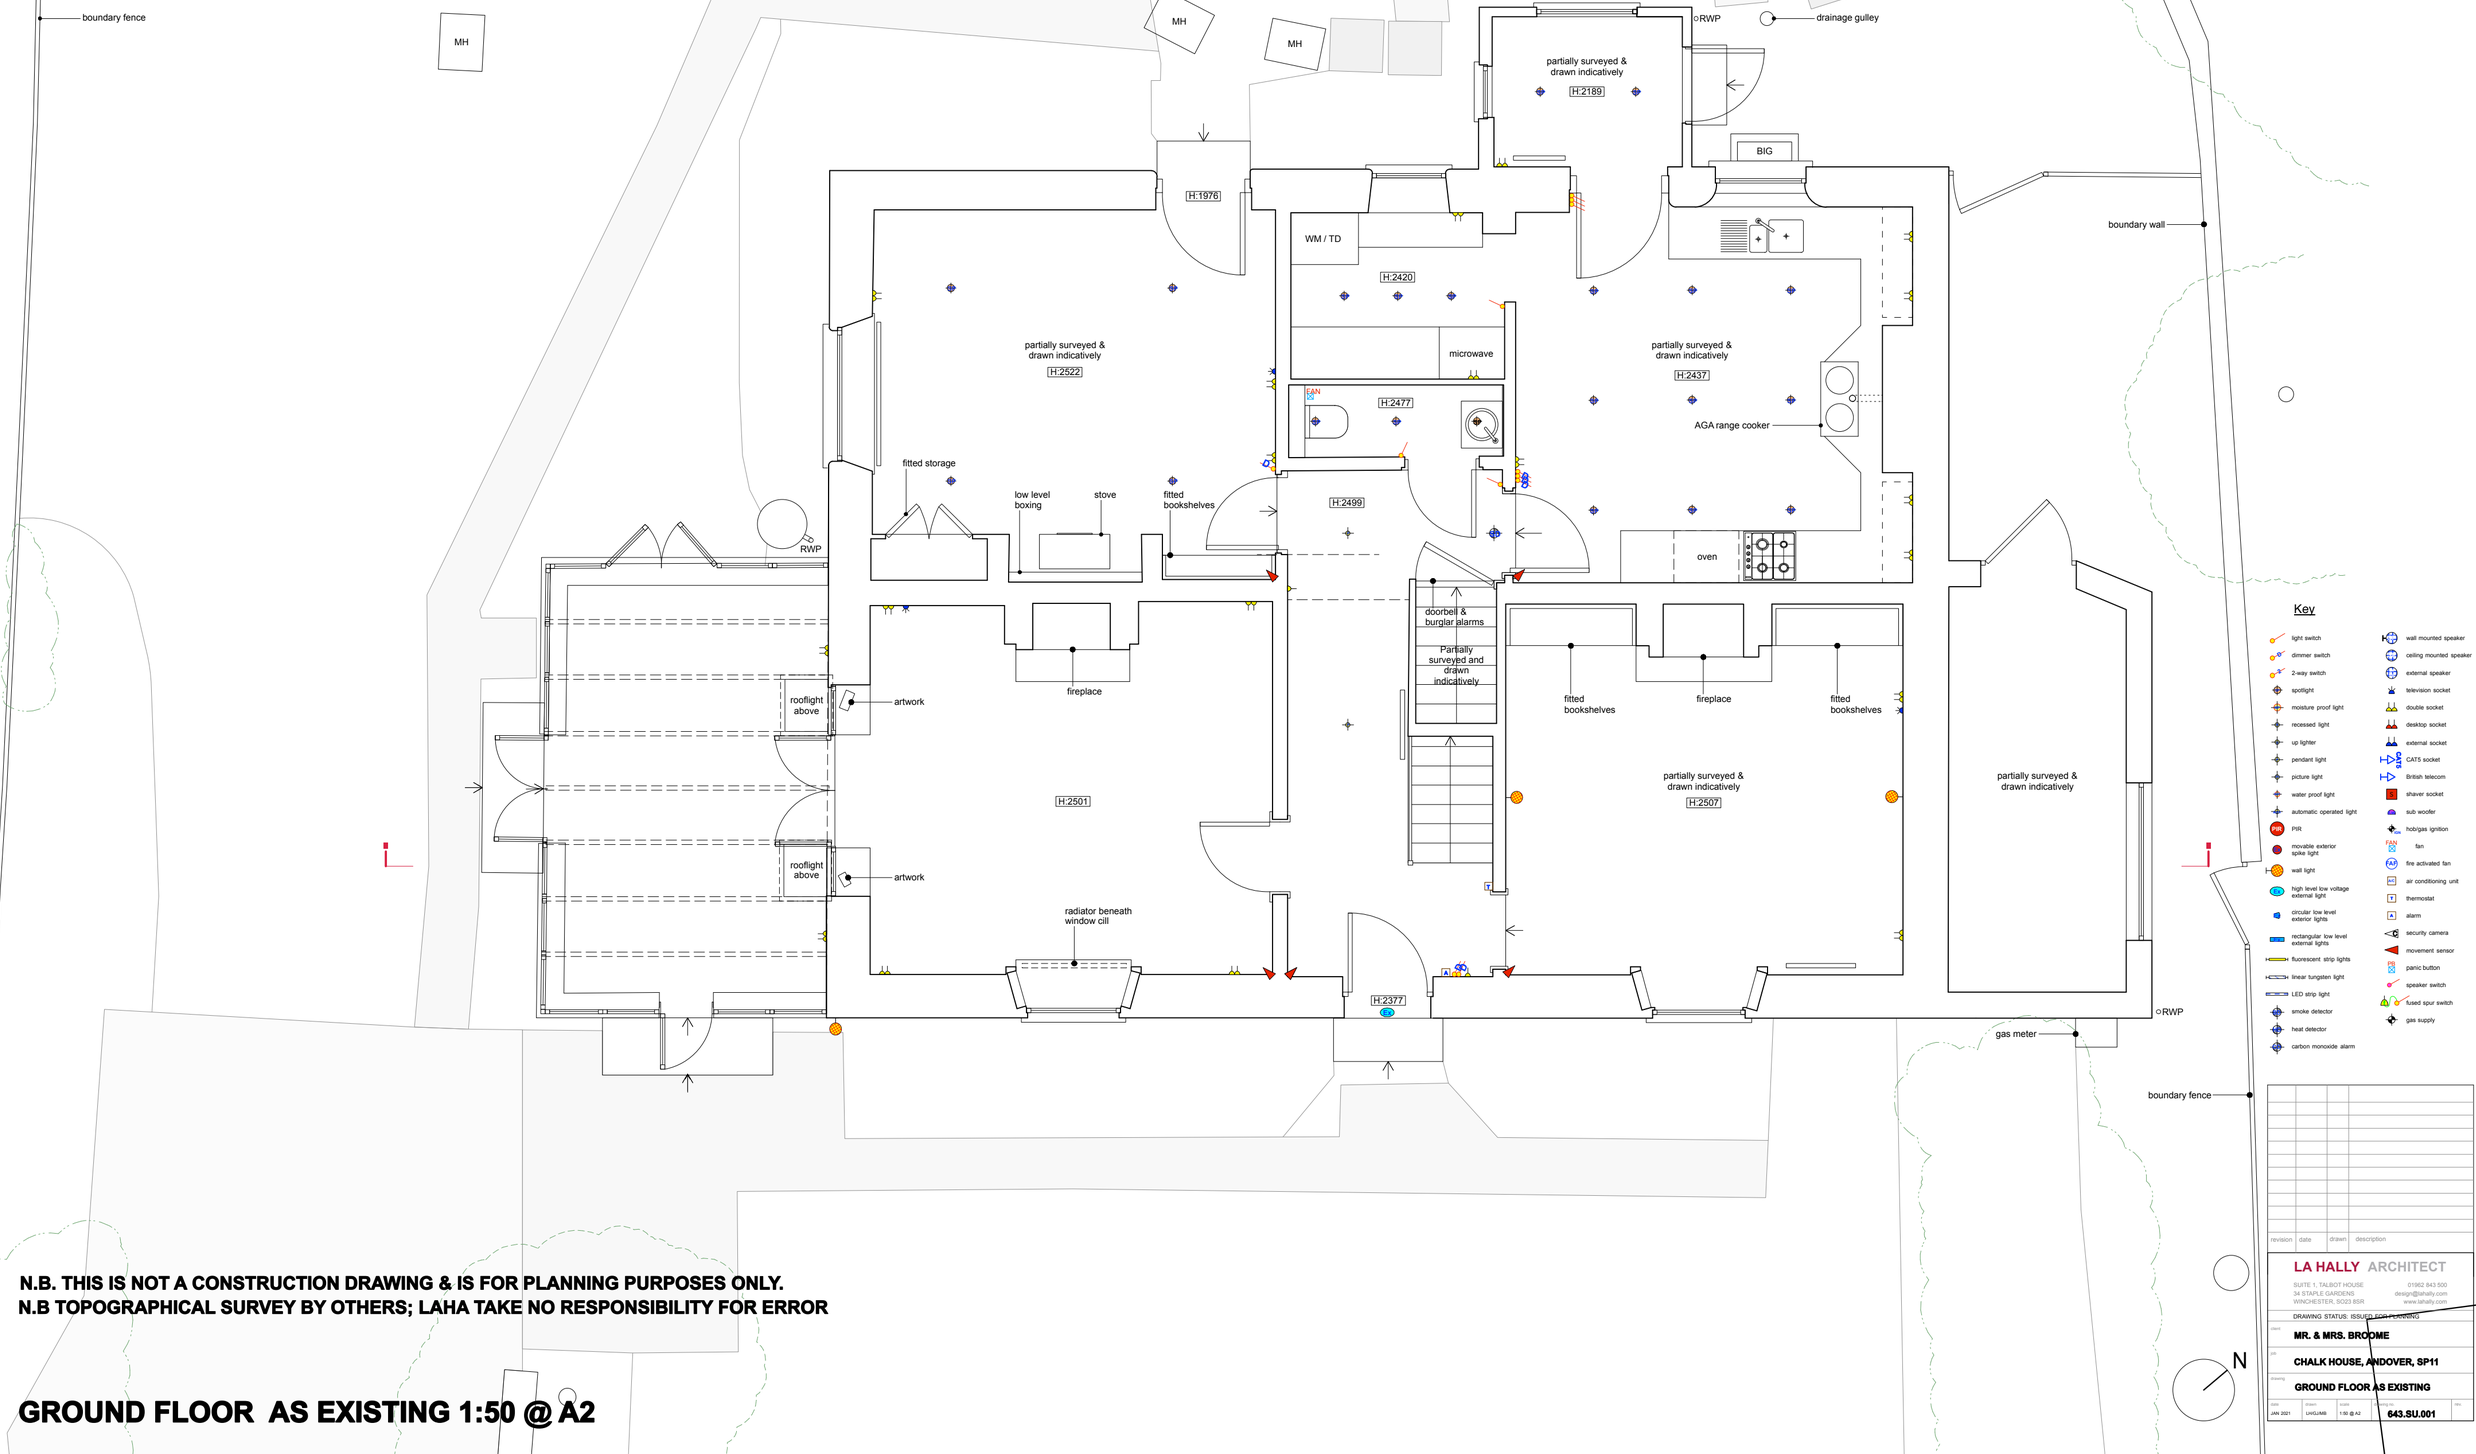

Key

- light switch
- dimmer switch
- 2-way switch
- spotlight
- moisture proof light
- recessed light
- up lighter
- pendant light
- picture light
- water proof light
- automatic operated light
- PIR
- movable exterior spike light
- wall light
- high level low voltage external light
- circular low level exterior lights
- rectangular low level external lights
- fluorescent strip lights
- linear tungsten light
- LED strip light
- smoke detector
- heat detector
- carbon monoxide alarm
- wall mounted speaker
- ceiling mounted speaker
- external speaker
- television socket
- double socket
- desktop socket
- external socket
- CAT5 socket
- British telecom
- shaver socket
- sub woofer
- hob/gas ignition
- fan
- fire activated fan
- air conditioning unit
- thermostat
- alarm
- security camera
- movement sensor
- panic button
- speaker switch
- fused spur switch
- gas supply

N.B. THIS IS NOT A CONSTRUCTION DRAWING & IS FOR PLANNING PURPOSES ONLY.
N.B TOPOGRAPHICAL SURVEY BY OTHERS; LAHA TAKE NO RESPONSIBILITY FOR ERROR

GROUND FLOOR AS EXISTING 1:50 @ A2

N

revision	date	drawn	description

LA HALLY ARCHITECT
SUITE 1, TALBOT HOUSE, 34 STAPLE GARDENS, WINCHESTER, SO23 8SR
01962 843 500
design@lahally.com
www.lahally.com

DRAWING STATUS: ISSUED FOR PLANNING

client: **MR. & MRS. BROOME**

job: **CHALK HOUSE, ANDOVER, SP11**

drawing: **GROUND FLOOR AS EXISTING**

date	drawn	scale	drawing no.	rev.
JAN 2021	LH/GJ/MB	1:50 @ A2	643.SU.001	