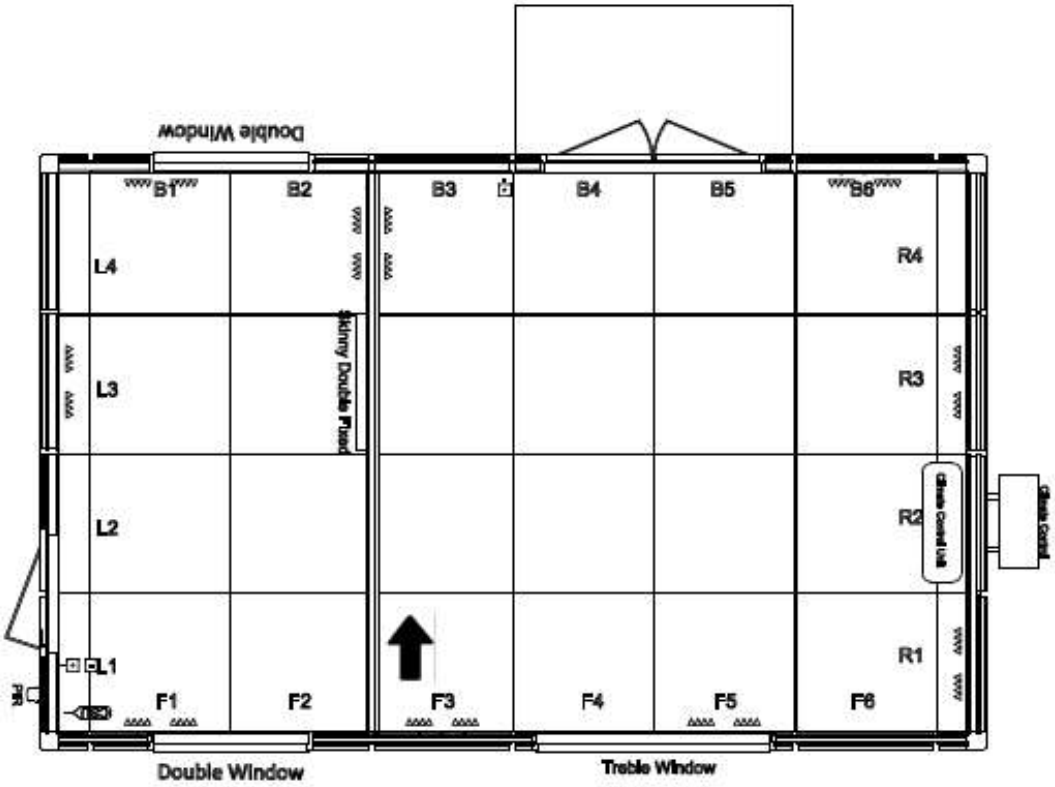

Notes

- External Colour - Ball Green
- Flooring - Anthracite Grey carpet
- Interior finish - Popular 1
- Blinds - fitted to all windows and doors
- Internal lighting - 4 bar lights
- External lighting - 1 x Bulkhead and PIR on L1
- Heaters - 1 x Oil filled radiator
- Sockets - 450mm from the internal floor level.
- Extras -
- Partition wall with sliding door and intergral fixed window
- Climate control, located on R2 internally and wall mounted externally on R2
- 2m x 1m ramp in front of the double doors.
- Cat 6 socket TBC
- Ground screw base
- 250L Water butt

1 x Double Plug Socket
CSU - Consumer Unit
Single Light Switch
C6- Cat 6 Socket
PIR PIR Sensor
External Socket
Contemp Light
FS Fused Spur
Floor Socket
Dimmer Light Switch

All dimensions in mm

Property of Smart Garden Offices. Not to be used without prior written consent

Part No.	Material	Tolerance
Description Suffolk Barn - 6.9 x 4.3 - Kate Day	Created By Martin Lankester	Scale 1:30
	Date 16/12/2020	Approved By
SMART	Sheet No.	Rev

NURTURE BUILDING FLOOR PLAN. DWG NO: NTR 21-005