50 The Philog Site plan and proposed crossover point

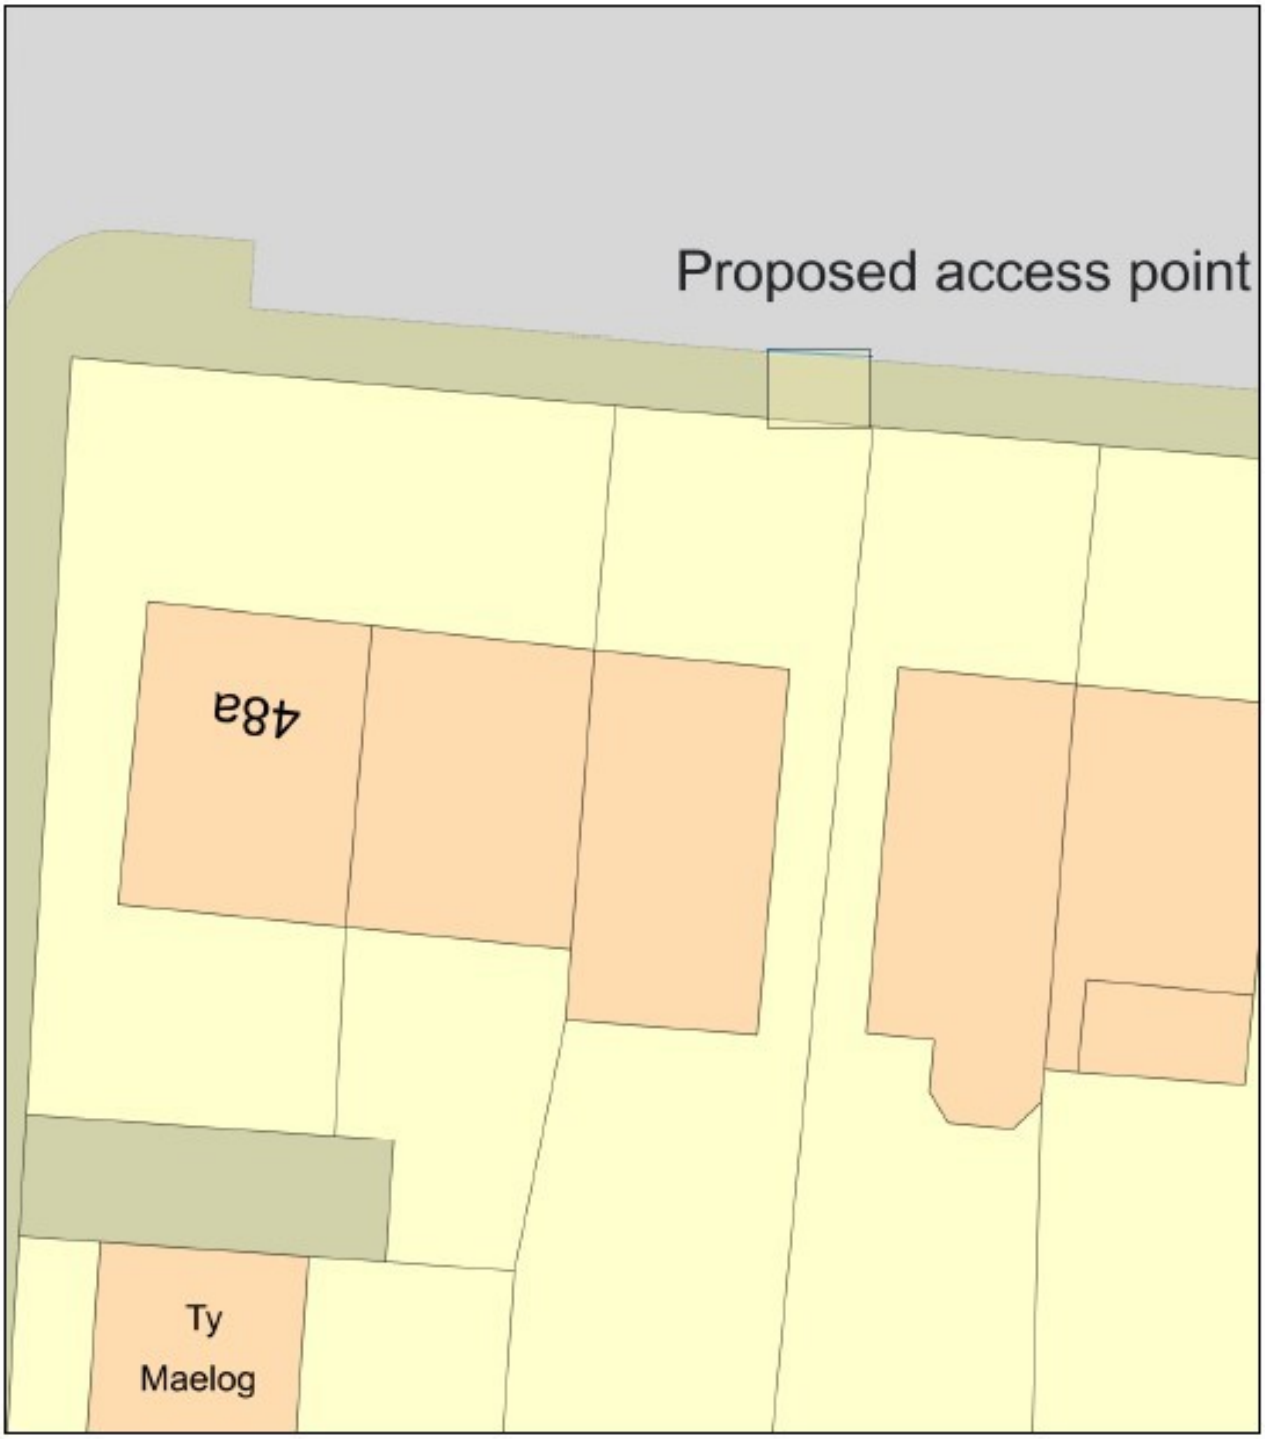

0 10
Metres

N

ReQuestaPlan

Plan Produced for: C Hulbert

Date Produced: 11 Jan 2021

Plan Reference Number: TQRQM21011133412562

Scale: 1:200 @ A4

© Crown copyright and database rights 2019 OS 100042766