Scale 1:20 @ A3

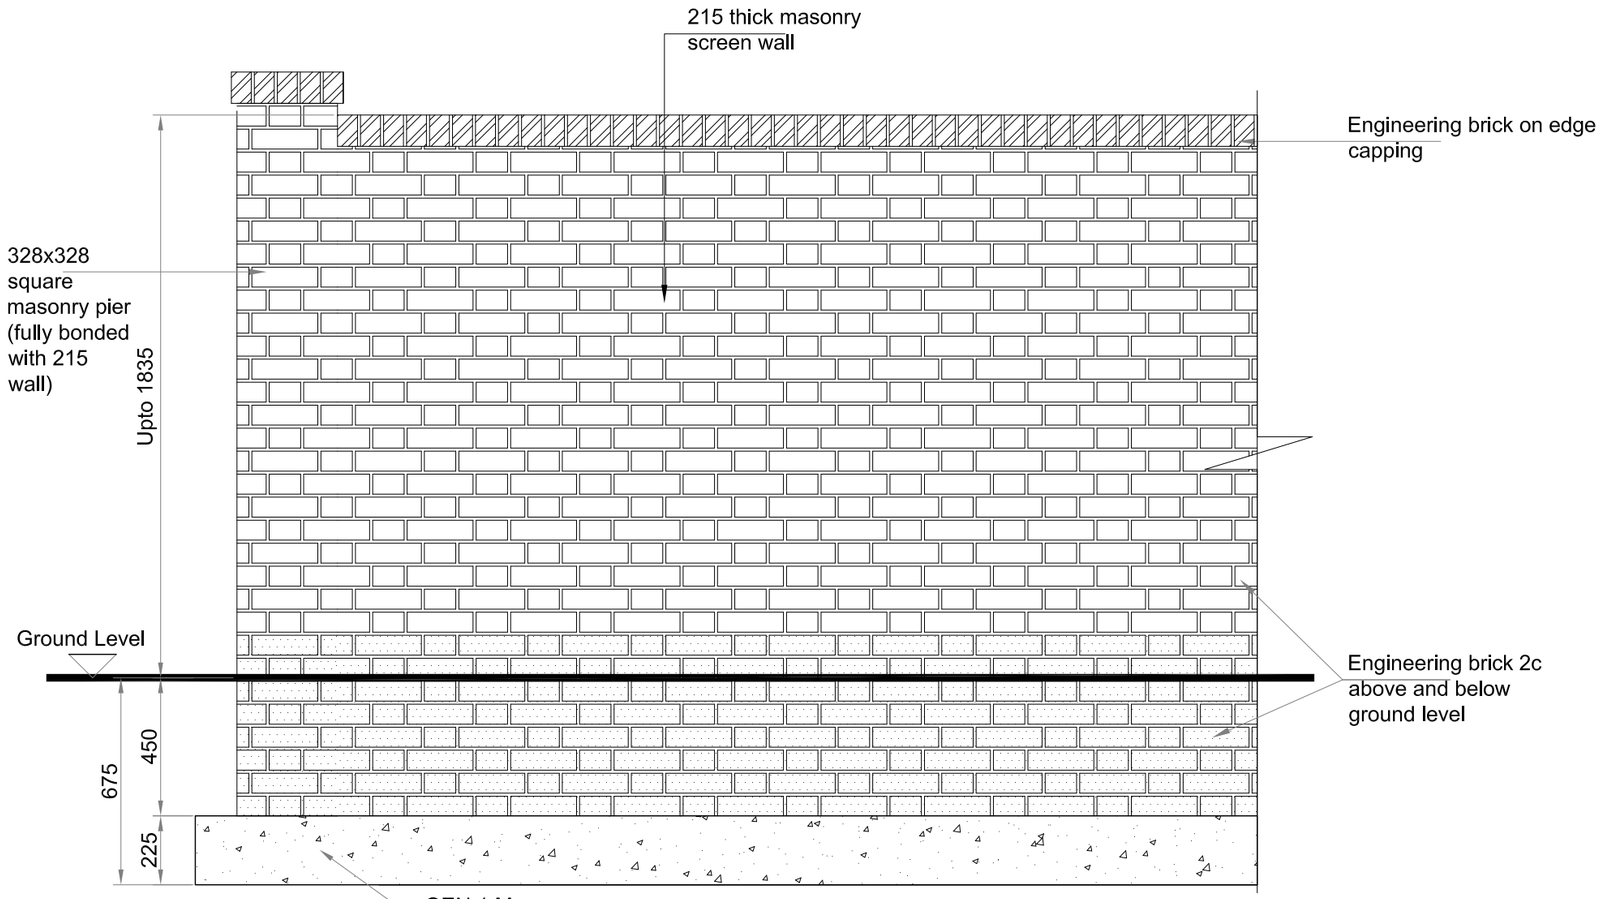

Elevation

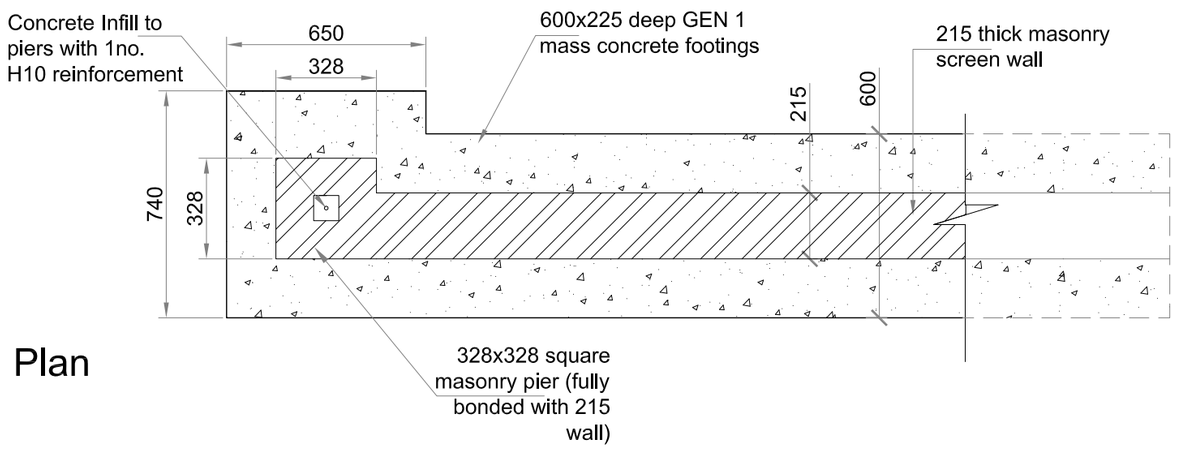

Plan

1.8m High Brick Wall with Piers

Bellway