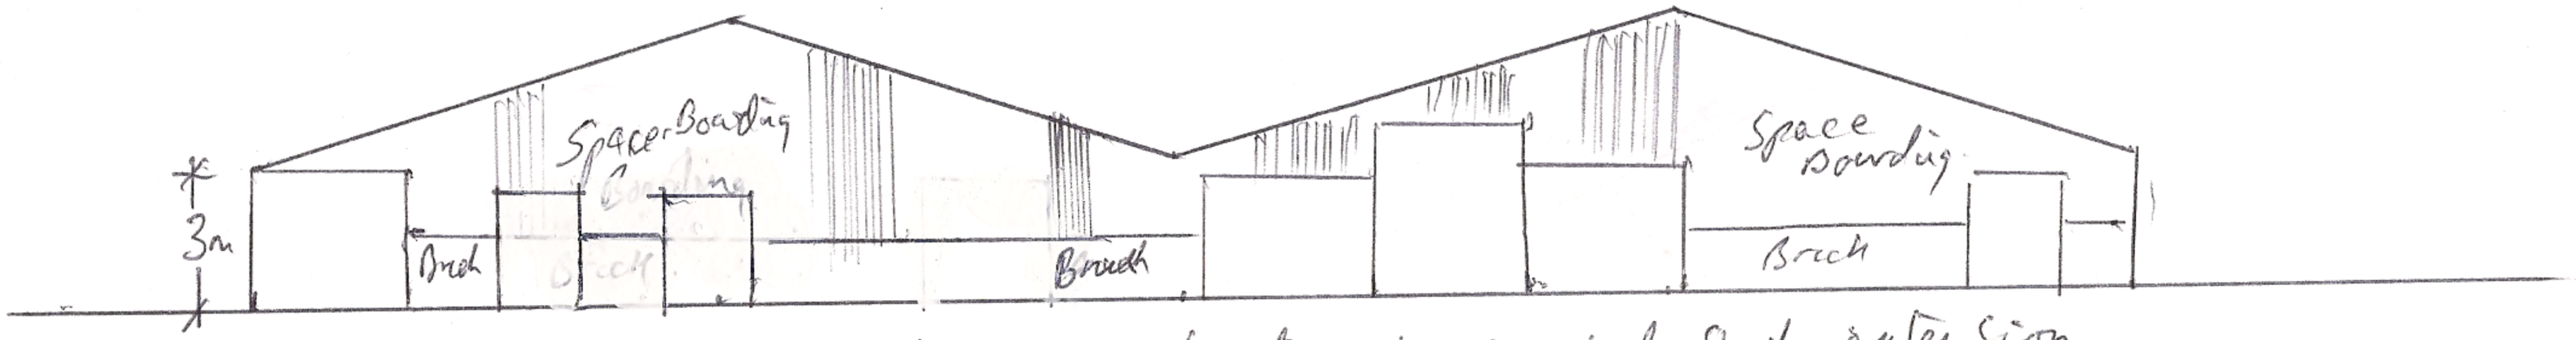


North facing elevation of proposed Shed extension

30:30m

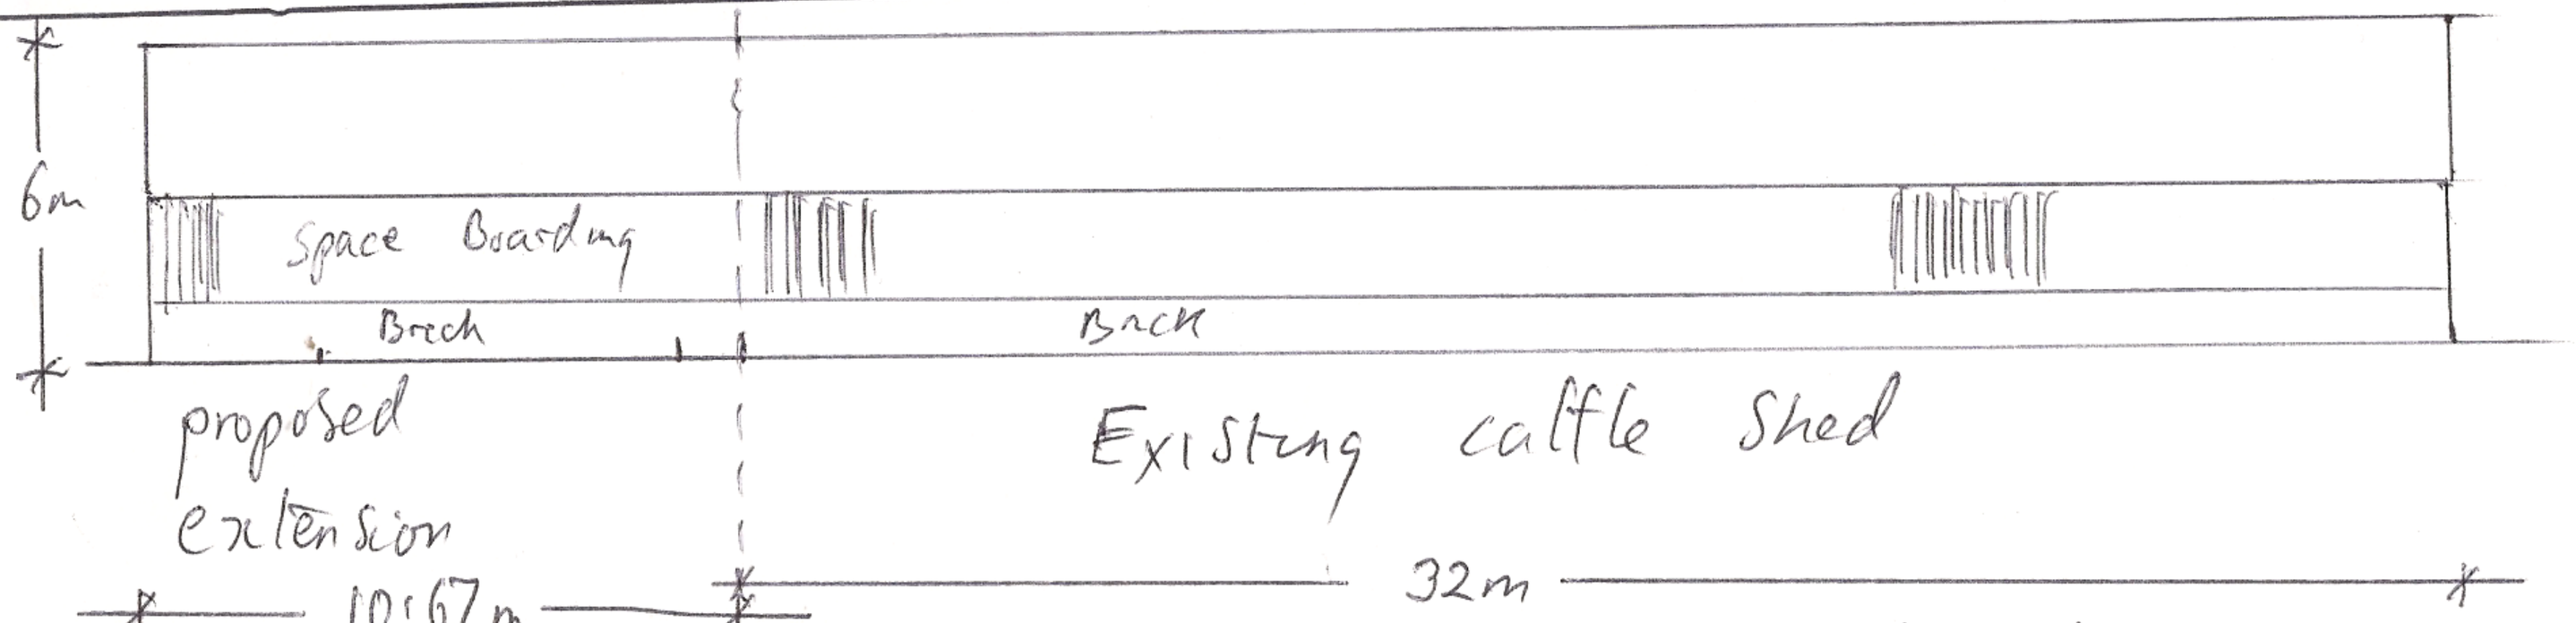


West Facing elevation of proposed Shed exclension

Scale 1:100

GREAT WOLLASTON FARM

REF 20/05429/FUL