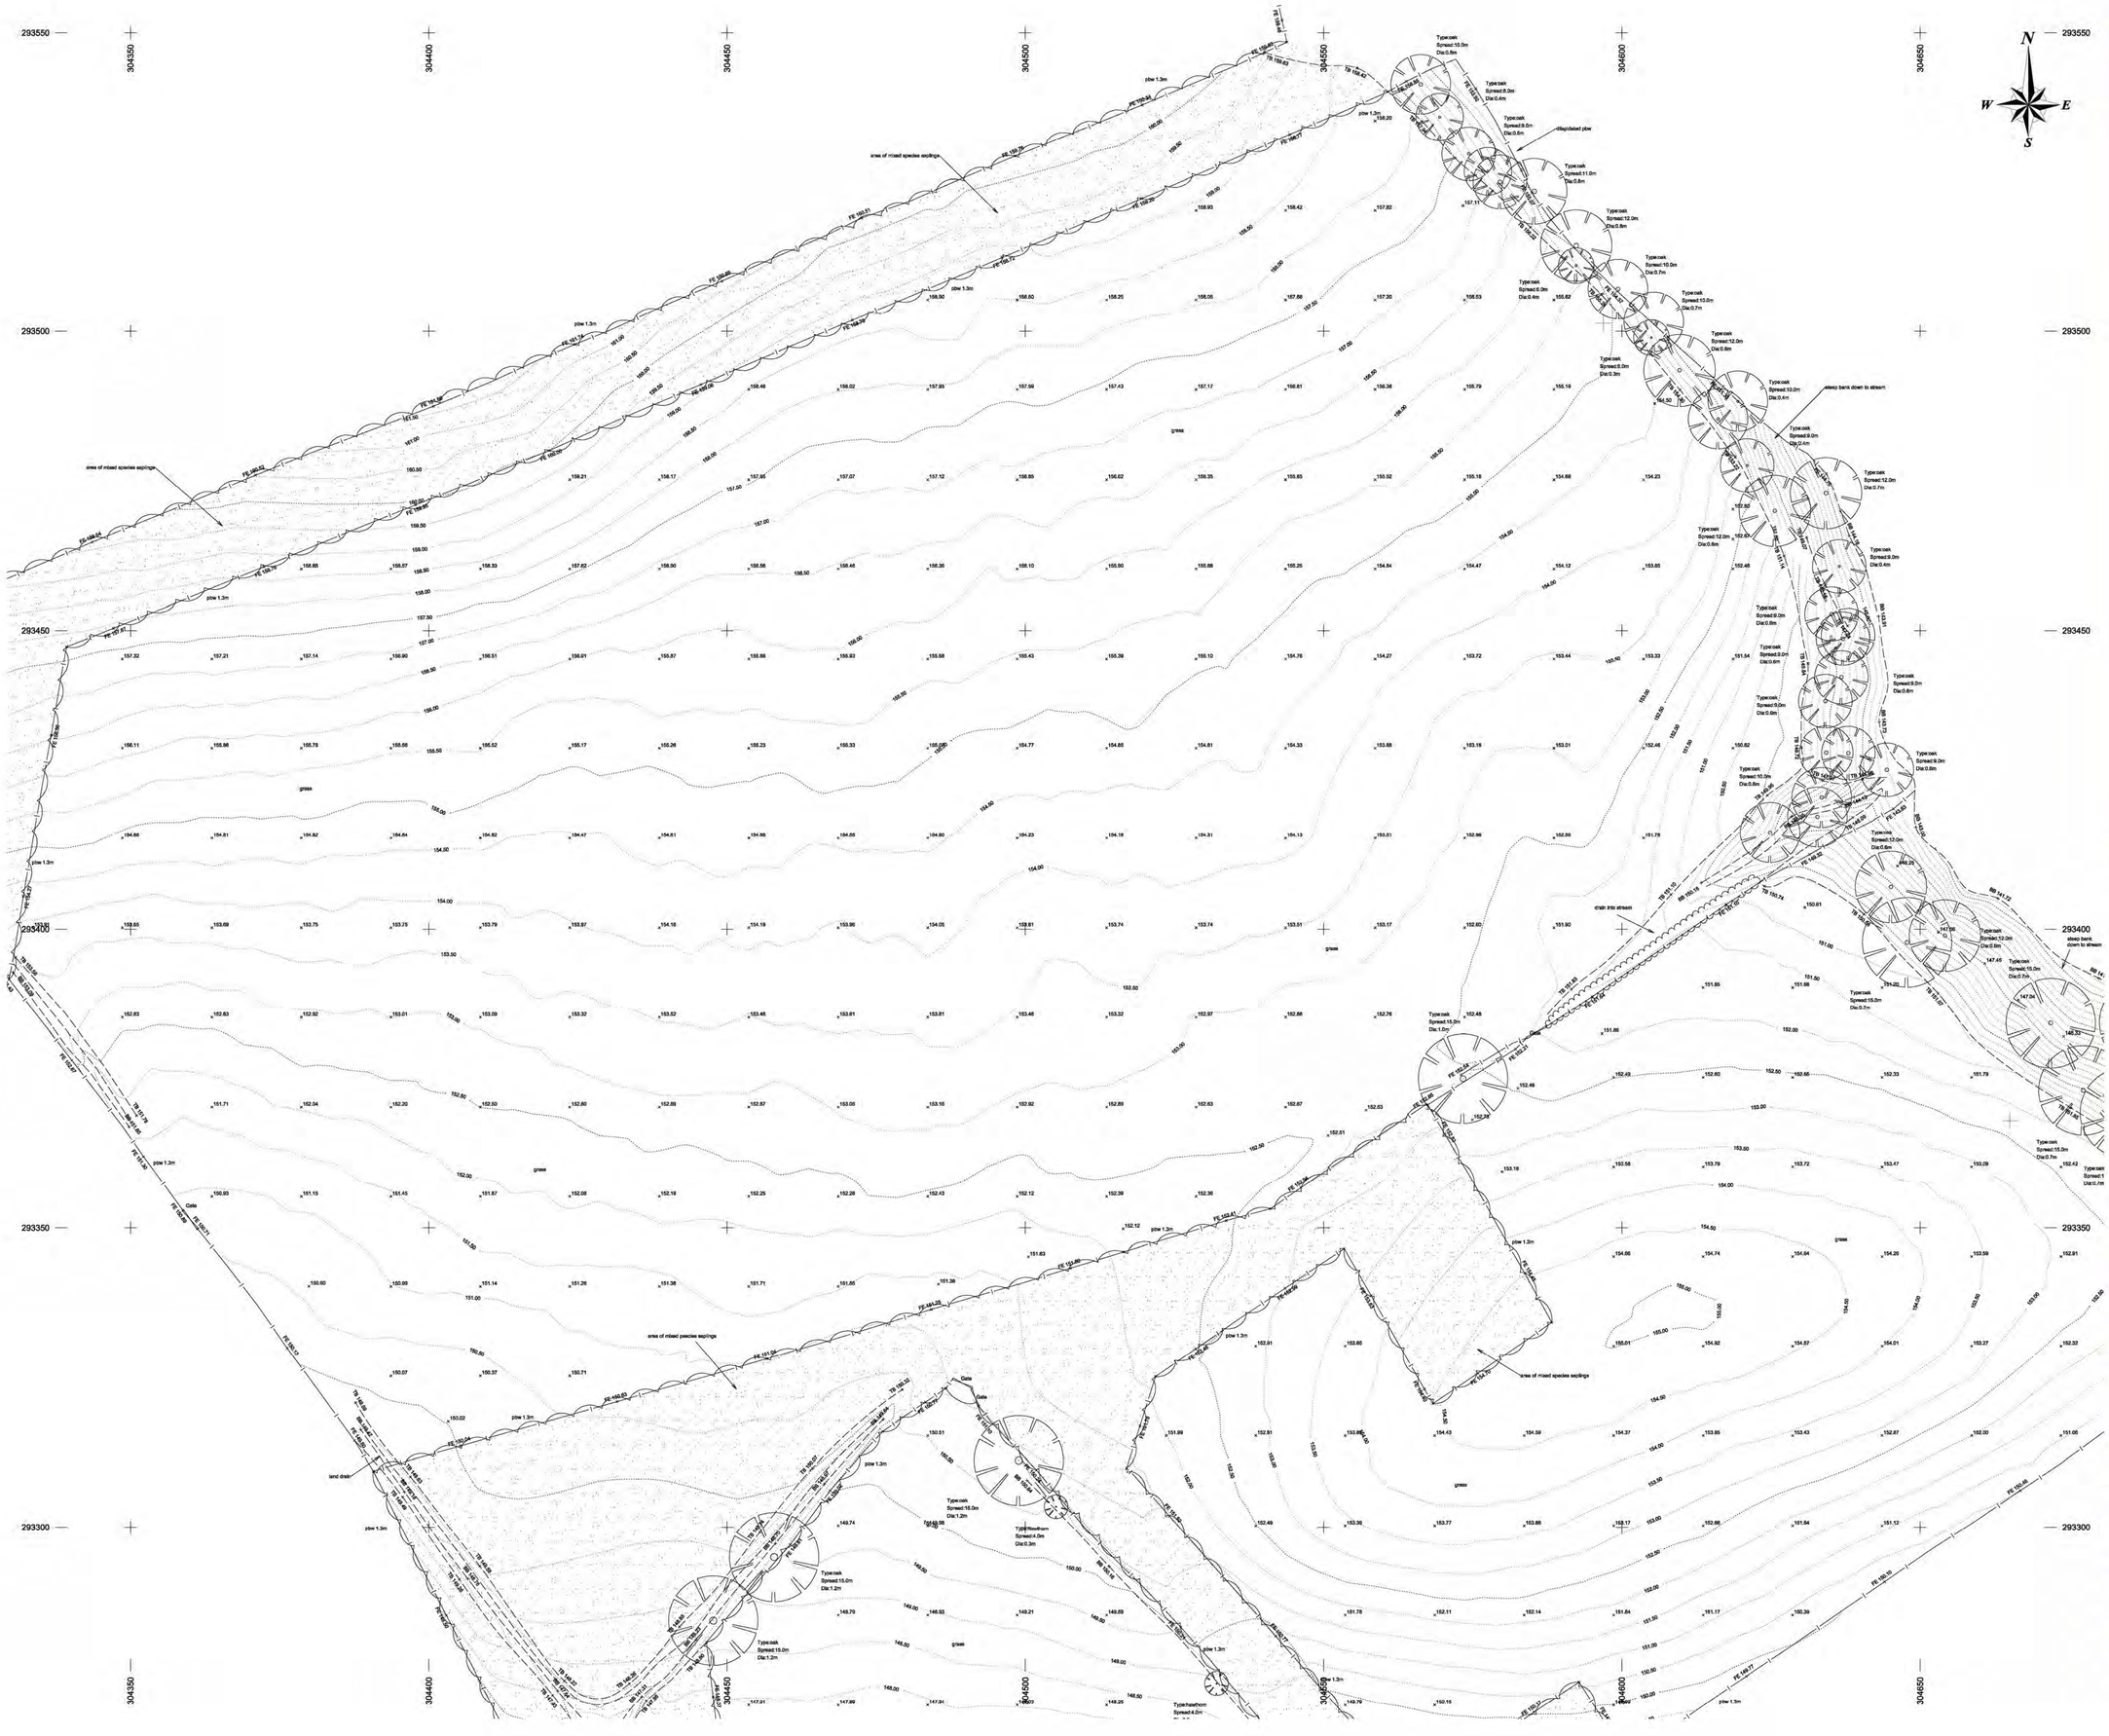

Notes

1. Do not scale from this drawing.
2. All drawings are to be checked by the contractor and setting out engineer and read in conjunction with one another to ensure they are mutually compatible with each other before any setting out or construction commences.
   In the event of apparent ambiguity or contradiction the engineer and/or architect shall be notified immediately. Sumner Consultancy accepts no liability in the event of not being so notified and where construction work has commenced.
3. The site survey was produced by Advantage Geomatics
   Reference 20030-P-1 2D Cwm Hafren. Date 16-04-20
   Levels & Grid - Derived from observation to OS active GNSS network
   Sumner Consultancy have not undertaken, nor have been instructed to undertake, any special investigations to verify the information provided. The Principle Contractor, sub contractors and others who may need to rely on this information must ascertain its accuracy before commencing the works. Sumner Consultancy accept no responsibility or liability for the accuracy of this information.

Revisions

Rev	Date	Description

Sumner Consultancy Ltd
Civil Engineering & Transportation Consultant
The Old School
Astley
Shrewsbury
SY4 4BP
Tel: 01939 210 706
Email: info@sumnerconsultancy.co.uk
Web: www.sumnerconsultancy.co.uk

Client: JACK WOOSNAM

Project: HOLIDAY PARK
AEL Y BRYN ABERHAFESP
NEWTOWN POWYS

Drawing Title: SITE SURVEY NORTH

Scale: 1:500 | Drawn by: JRS | Date: May 2020

Drawing Number: 567-20-01 | Revision:

© Copyright 2020 Sumner Consultancy Ltd
This drawing must not be reproduced without the written consent of Sumner Consultancy Ltd

Drawing Size: A1