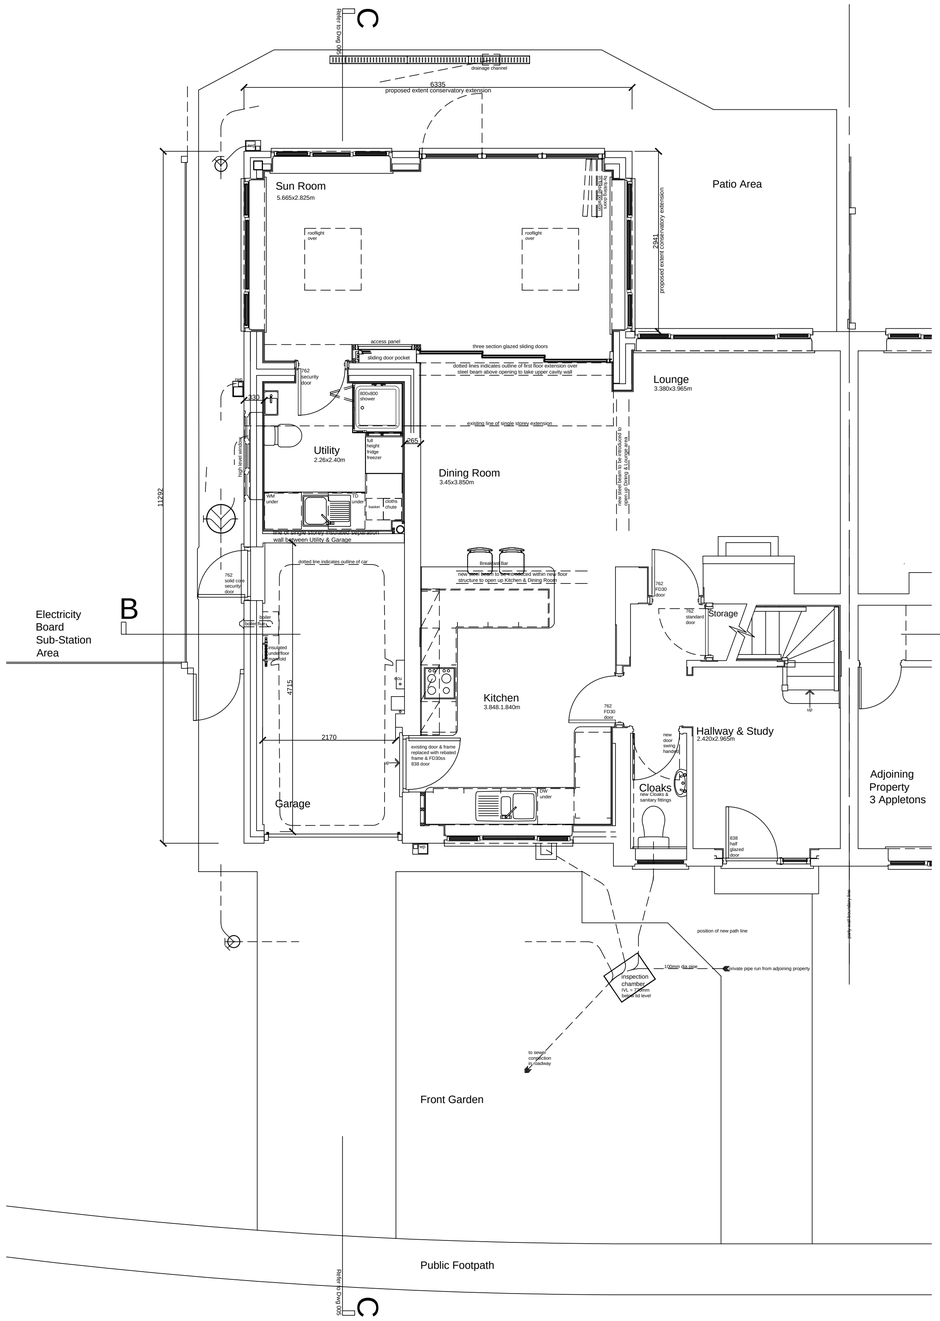

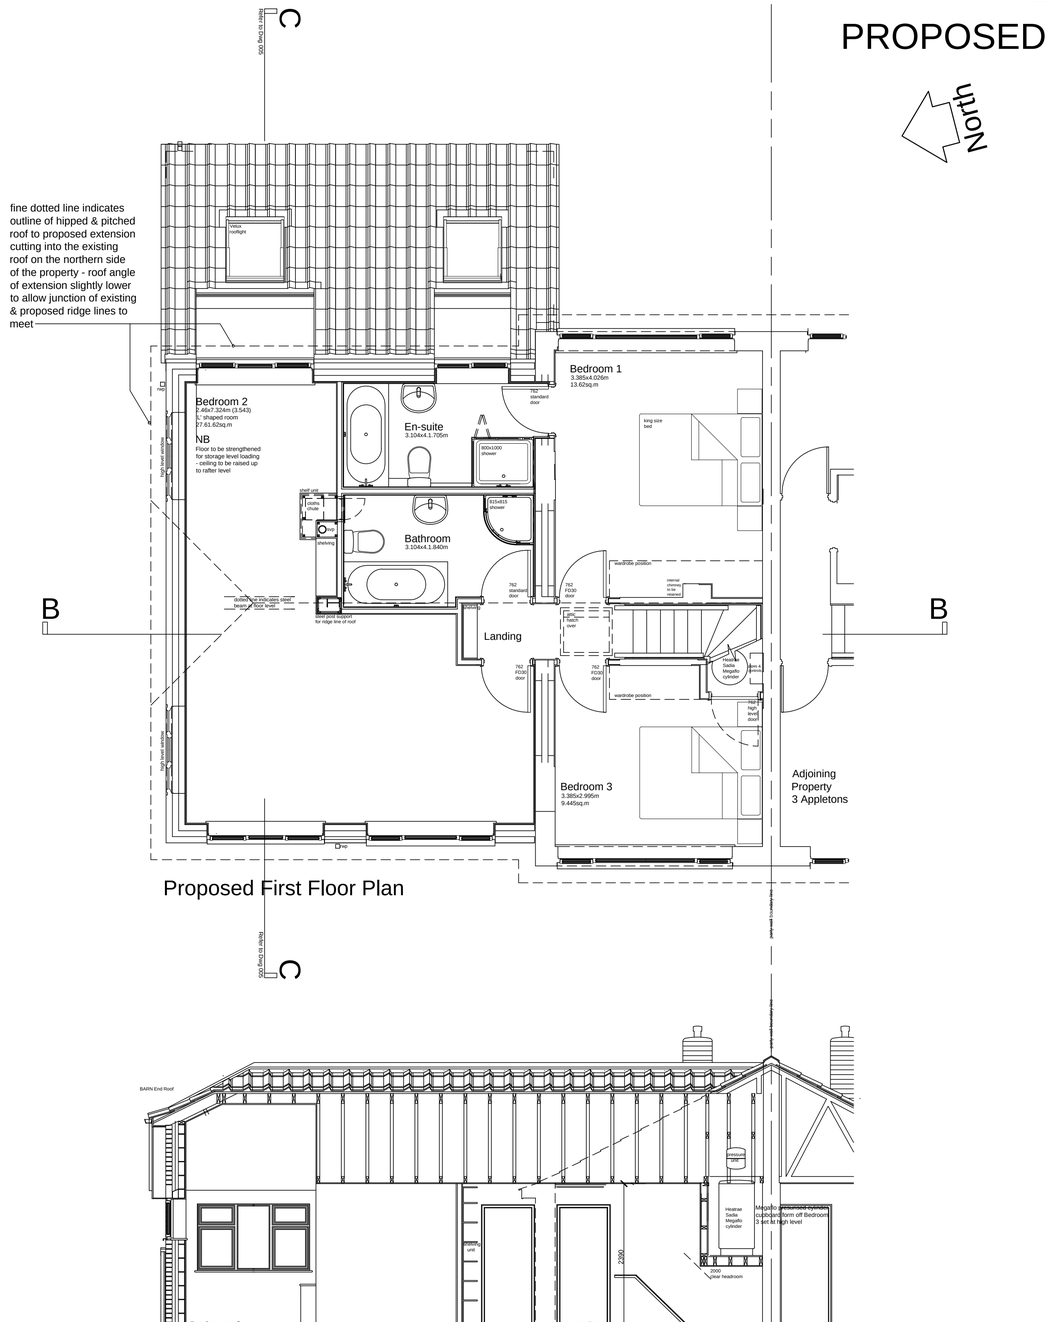

PROPOSED

North

Do not scale from drawing
Site verify all dimensions prior to construction
Report all discrepancies to David Vernau MCIAT immediately
This drawing is to be read in conjunction with all relevant documents and drawings

© David Vernau MBIAT 2004

General Notes:

ALL MATERIALS AND SERVICES TO BE INSTALLED AS IDENTIFIED BY CURRENT BRITISH STANDARDS LOCAL AUTHORITY BYLAWS

THIS DRAWING IS PREPARED FOR Mr D Parker
OWNER OF THE PROPERTY UNDER ALTERATION

Revision (Preliminary Design)

Revision (Building Regulations Issue)

Revision (Tender Issue)

David Vernau MCIAT
CHARTERED ARCHITECTURAL TECHNOLOGIST - PROJECT MANAGEMENT - HEALTH & SAFETY CONSTRUCTION MANAGEMENT
'BRESCIA'
MAIN ROAD
OLD ST PAULS CRAY VILLAGE
KENT BR5 3ET
Tel: 01689 836751
Mob: 07834 223706
Email: dvernau@tiscali.co.uk

Drawing Status
PLANNING APPLICATION

MAP Project Code
TAH-20

Scale: 1:50 @ A1
Date drawn: 28.12.2020
Drawn by: DV
Reviewed by: DP

Drawing Title
PROPOSED GROUND & FIRST PLANS - SECTION B - B

1 APPLETONS HADLOW
KENT TN11 0DT

Drawing Number
TAH-20-003

Revision