General Notes
This drawing is to be read in conjuction with all relevant design team specifications and drawings. All dimensions are to be checked on site prior to commencement of work any discrepancies reported to the Project Architect. All materials and components are to be handled, stored, protected, installed and finished strictly in accordance with the manufacturer's recommendations.
Copyright RK Architectural Services Limited

Planning Application

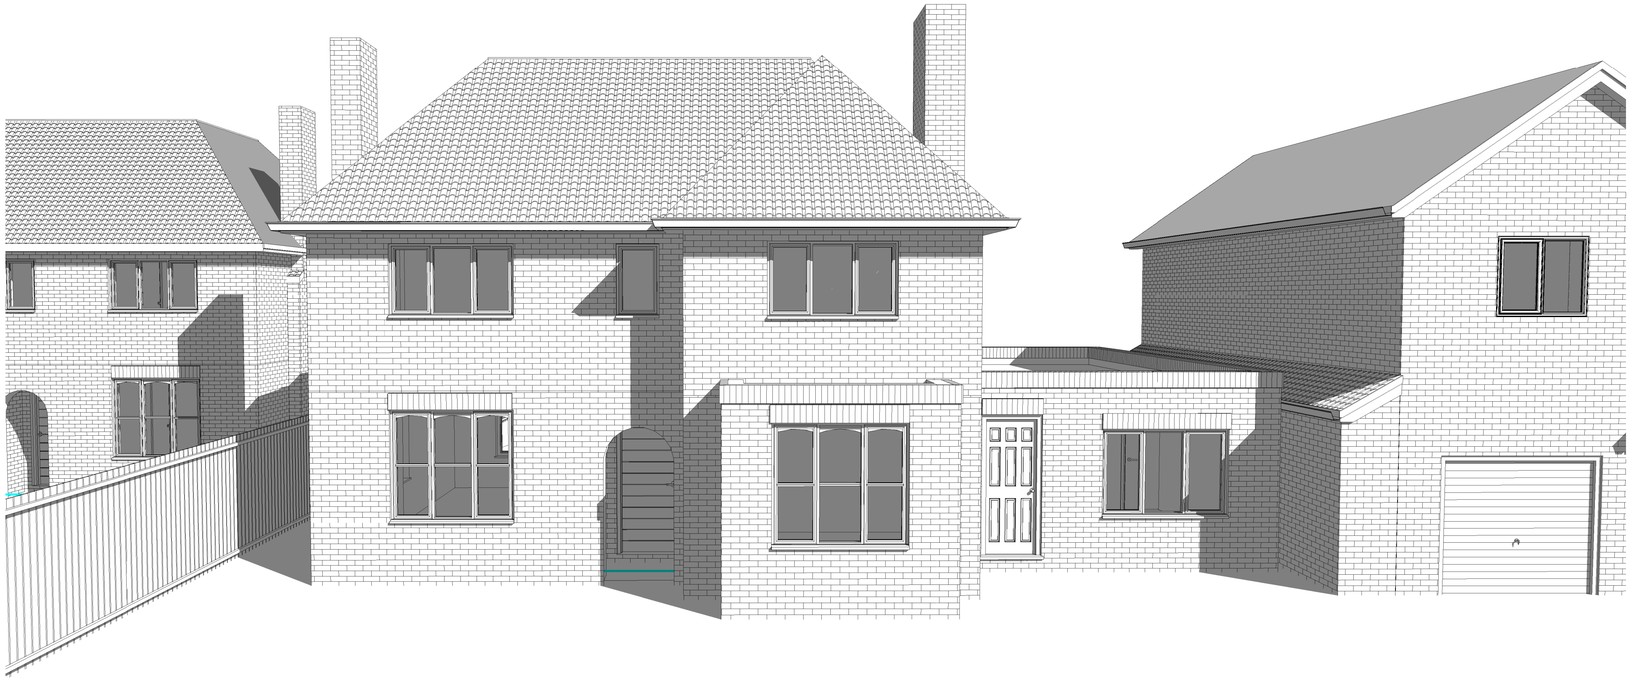

1 **Existing View 1**

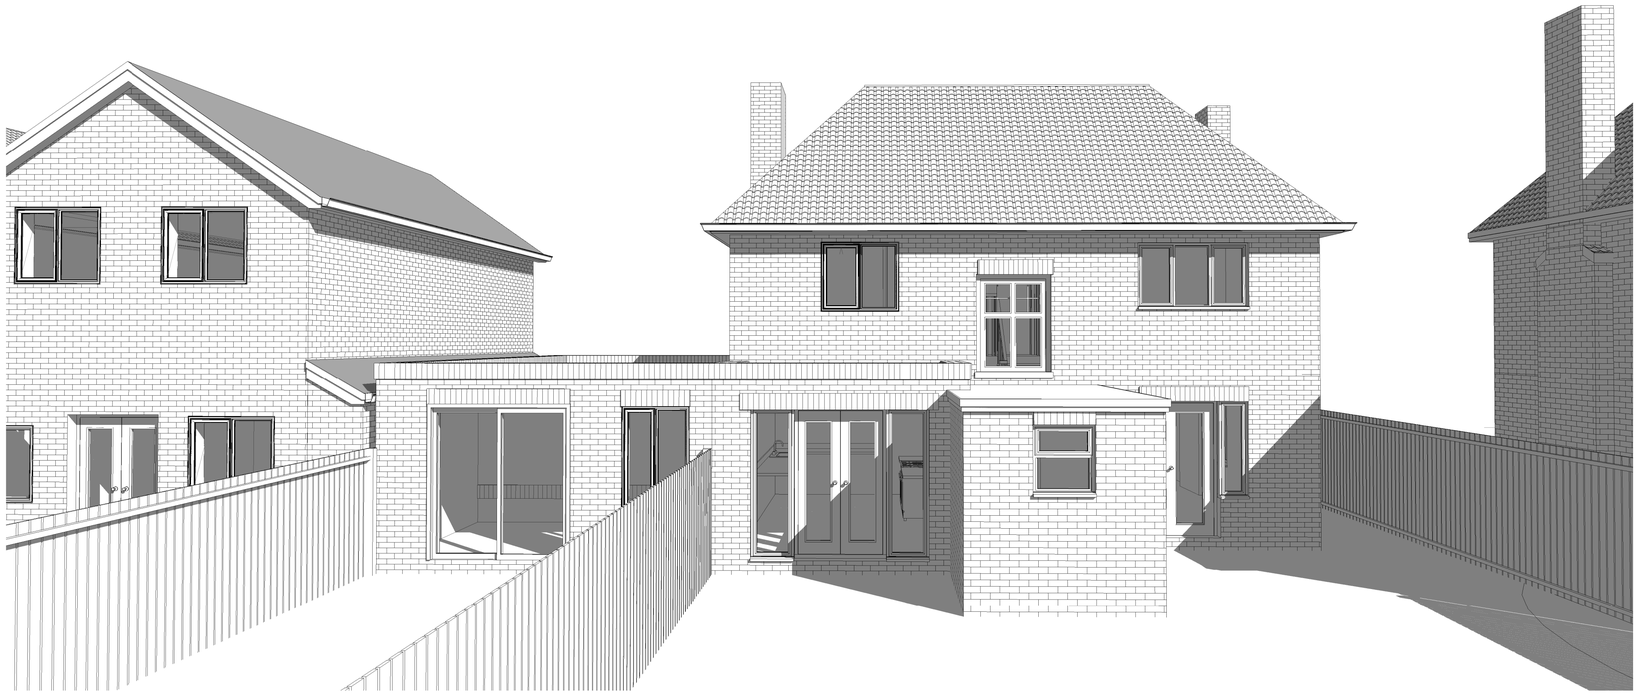

2 **Existing View 2**

0.5 0 0.5 1 1.5 2 2.5
SCALE 1:50 m

REV	DATE	DESCRIPTION	INITIALS

Client
Adam & Becky Craighill

Project title
64 The Ridgeway

Project address
64 The Ridgeway
Tonbridge
Kent
TN11 0AP

Drawing title
Existing 3D Views

Date: Nov 2020
Drawing scale: 1:50 @ A1, 1:100 @ A3
Project number: RKAV-243
Drawing number: A 106
Revision:
Drawn by: RCK
Authorised by:
Drawing status: Planning Application

Richard Kostyrka
07889861587
www.rkas.co.uk
info@rkas.co.uk

RK ARCHITECTURAL SERVICES LIMITED