(c) AREA OF EXISTING BUILDING WITH IN EXTENSION

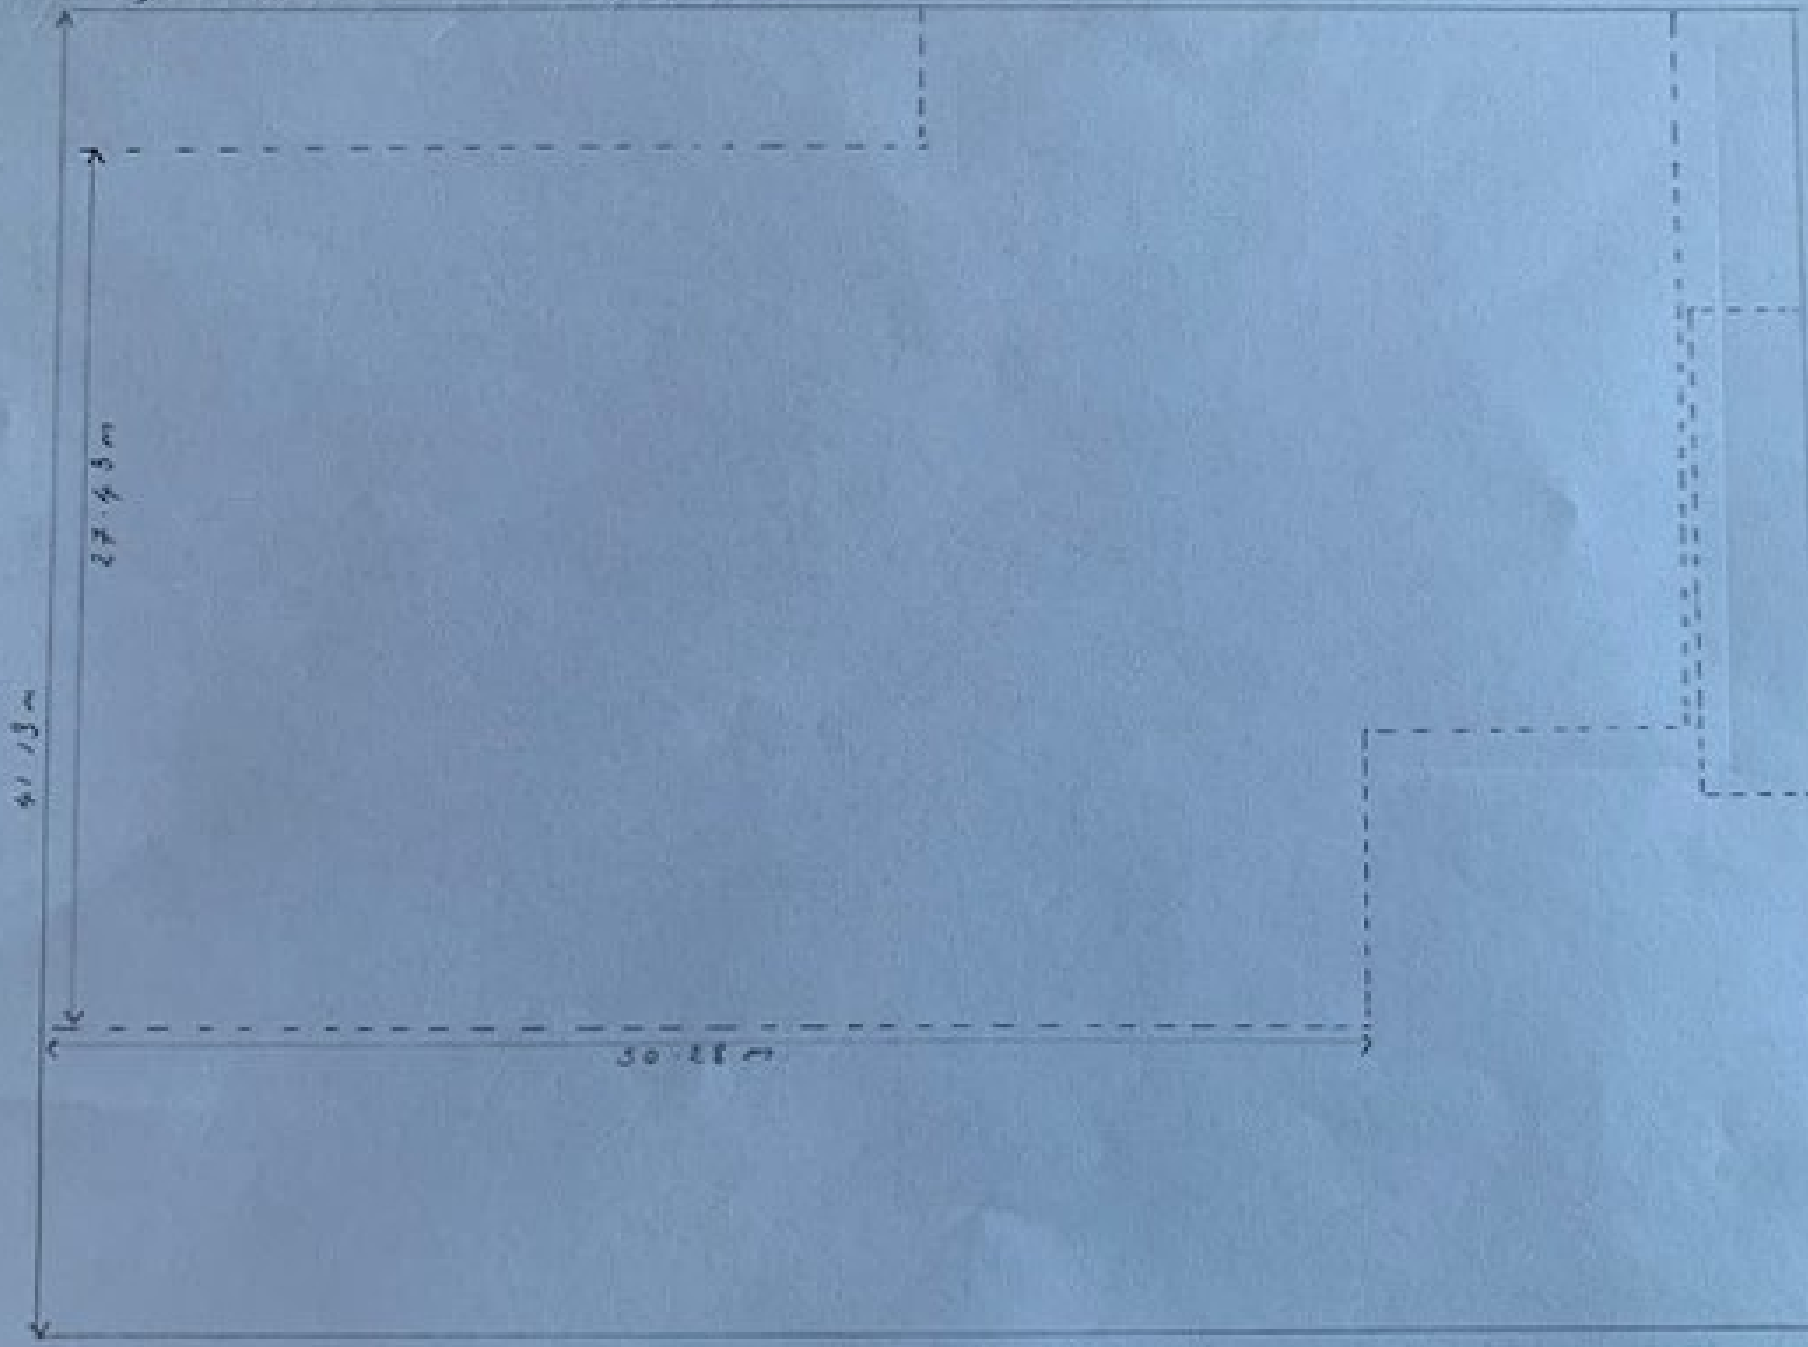

Ref: Proposed plan

TOTAL EXTENSION AREA 965.55 m²