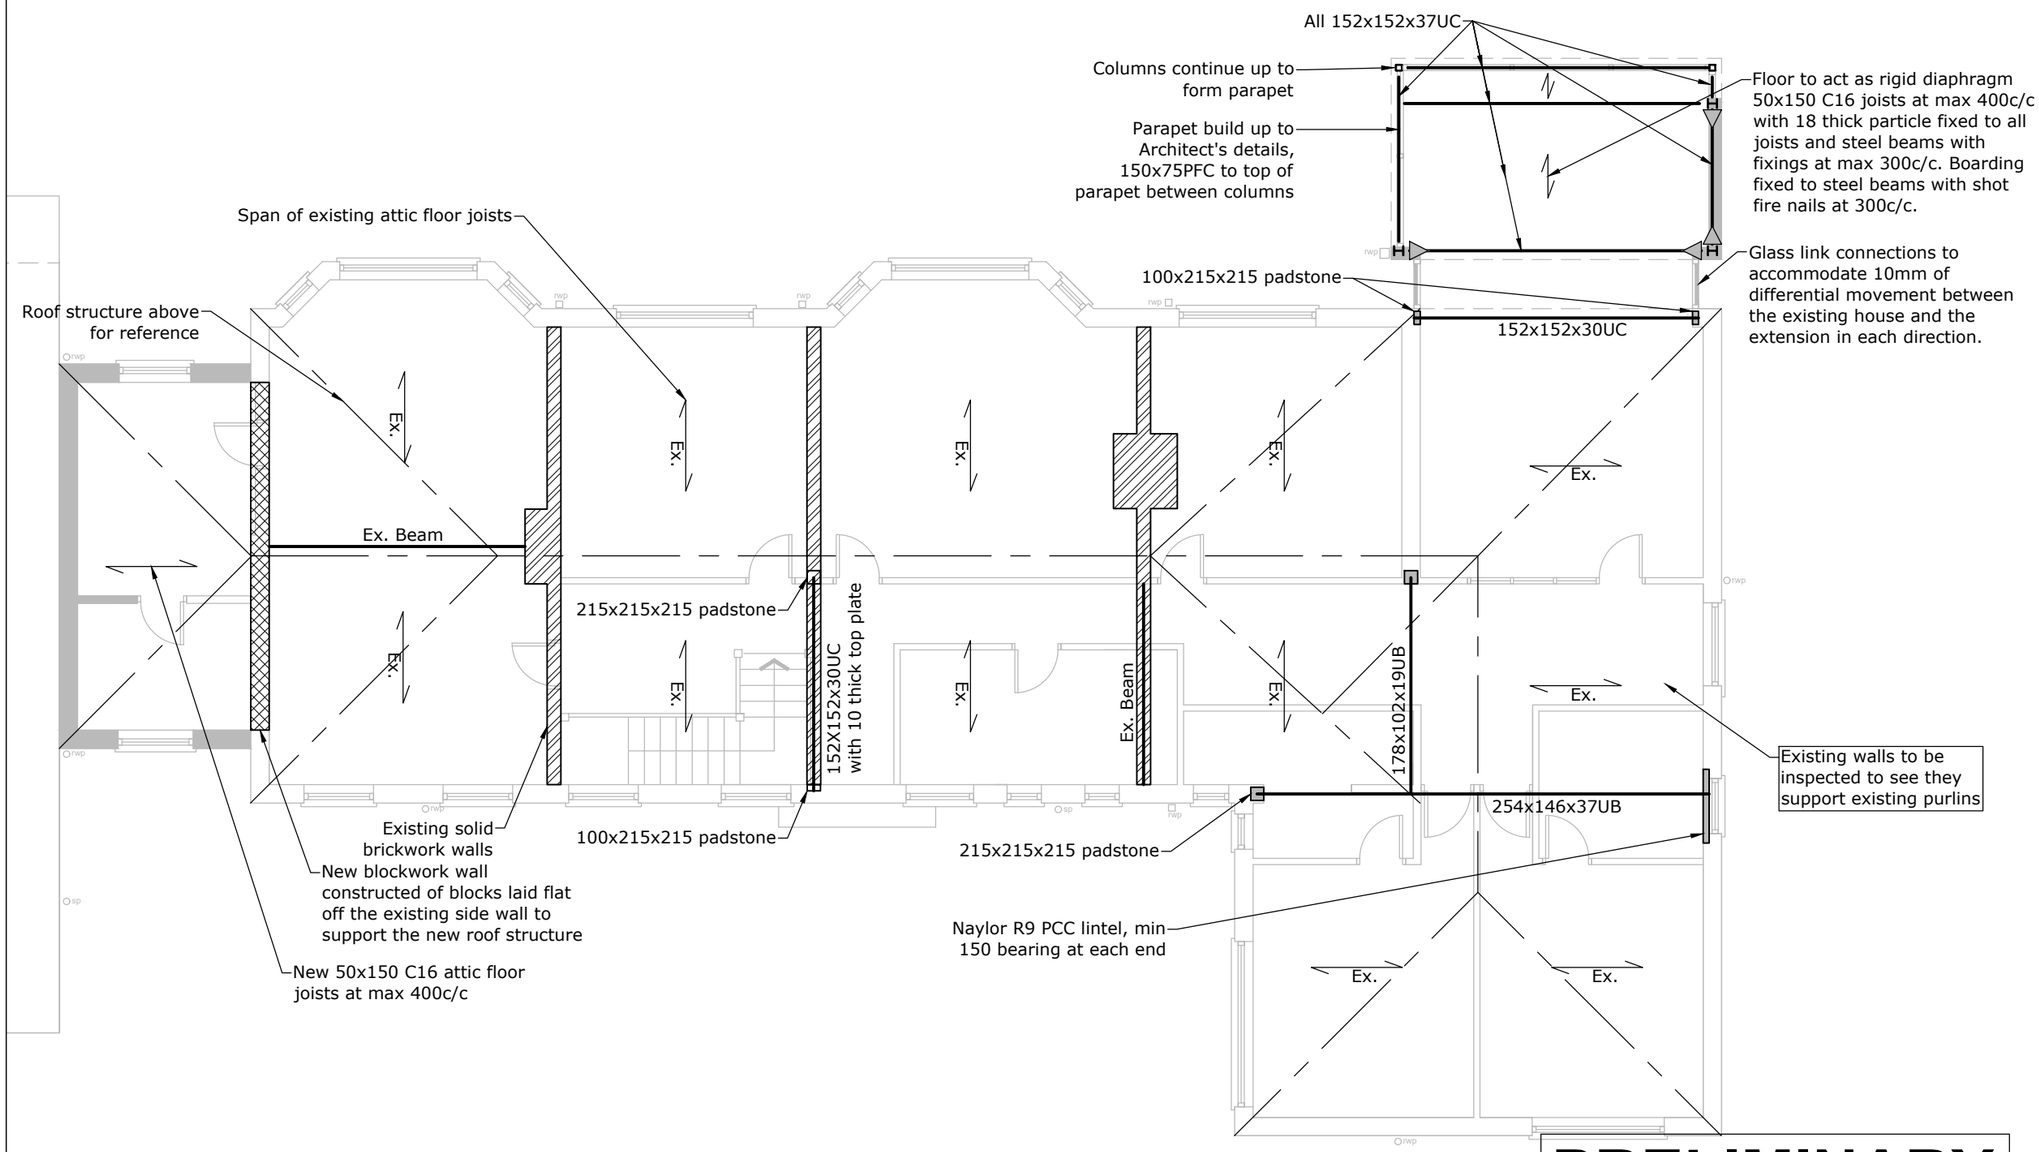

NOTES

1. These notes are to be read in conjunction with all Castree drawings and specifications prefixed 2892.
2. All dimensions in mm UNO.
3. All dimensional setting out and level information is to be confirmed by the Architect.
4. All dimensions are to be verified by the Contractor prior to commencement of fabrication.
5. The Contractor shall be responsible for the design, fabrication, erection and removal of all temporary works and shall provide all temporary bracing and back propping necessary to maintain stability during the construction phase.
6. Site welding will not be permitted under any circumstance without prior written authorisation from Castree.
7. All Construction to be in accordance to the latest Building Regulation Approved Documents.
8. All steelwork members grade S355.
9. All steelwork plate grade S275
10. All bolts gr8.8, min 4No. M16 per connection.
11. All welds min 6mm fillet welds.
12. All timbers C16 U.N.O.
13. All padstones C20 concrete.
14. All blockwork 7N U.N.O.
15. All steel to steel connections designed by others to cater for the ULS forces stated.

Rev.	Description	SIG	CHK	Date

Client
MR AND MRS ROBERTS

Project
GREENACRE
4 LINK HEYS ROAD
CALDY

Drawing Title
ATTIC FLOOR PLAN

All existing structure shown is based on limited opening up works.
The Contractor is to inspect the existing structure prior to commencing works to satisfy themselves that they have adequate information, the structure shown on these drawings is correct and any assumption stated are correct.

PRELIMINARY

CE MARKING

All Fabricated structural steelwork shall be CE marked in accordance with BS EN 1090-1.

All steelwork detailed on this drawing must meet the requirements of Execution Class EXC2 in accordance with BS EN 1090-2.

Castree
Structural Engineering
Chapel Court, Wervin, Chester, CH2 4BT
Tel : 01244 478800 www.castree.uk.com

Scale (at A3)	Date	Drawn
1:50	22/12/2020	SB

Drg. no.	Rev.
CAS-2892-GA20	A

10 0 10 20 50 100mm NATURAL SCALE

ORIGINAL DRAWING SIZE 420 x 297