Existing Site Plan 1:250 Scale

Proposed Site Plan 1:250 Scale

Notes
The copyright of this drawing and design is vested in the Architect and must not be copied or reproduced without written consent.
This drawing to be read in conjunction with the specification and other drawings
Do not scale to ascertain dimensions
All dimensions to be checked and verified on site by the responsible contractor prior to commencement of work

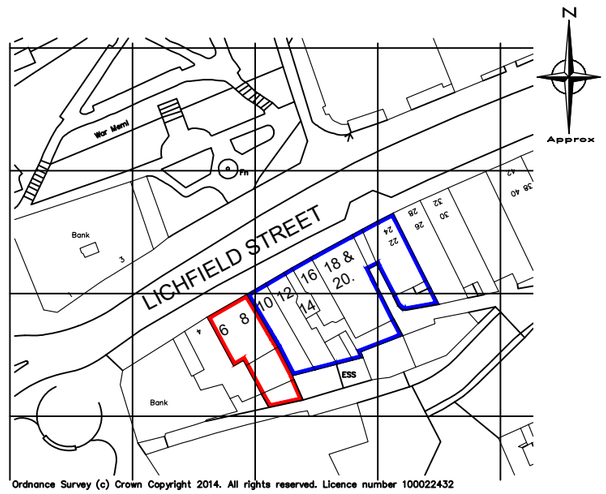

Site Location Plan

Scale: 1:1250

Key:

Area of development.

Sigma Home Solutions
The Work Space,
All Saints Rd, All Saints,
Wolverhampton WV2 1EL
Tel: 07749 525955
SHS@sigma-surveying.co.uk
www.sigma-surveying.co.uk

Rev	Details	Alt.	Date/Chk

CLIENT: Uppal & Singh Properties

DRAWING: Site Plans.

PLANNING

PROJECT: Proposed Development at No.6-8 Lichfield Street, Wolverhampton, WV1 1DG

DRAWING NUMBER	REVISION	SCALE	DATE
Wol/226-001	-	1:250 @A3	NOV'20
		DRAWN BY: MS	CHECKED BY: -