This drawing must not be scaled. Discrepancies are to be reported to the Architect immediately. All dimensions are approximate and are to be checked on site. All information to be subject to site surveys. This drawing, or any portion of it must not be reproduced without prior consent from the Architect.
© Joseph Boniface Architects Ltd

EXISTING ELEVATION

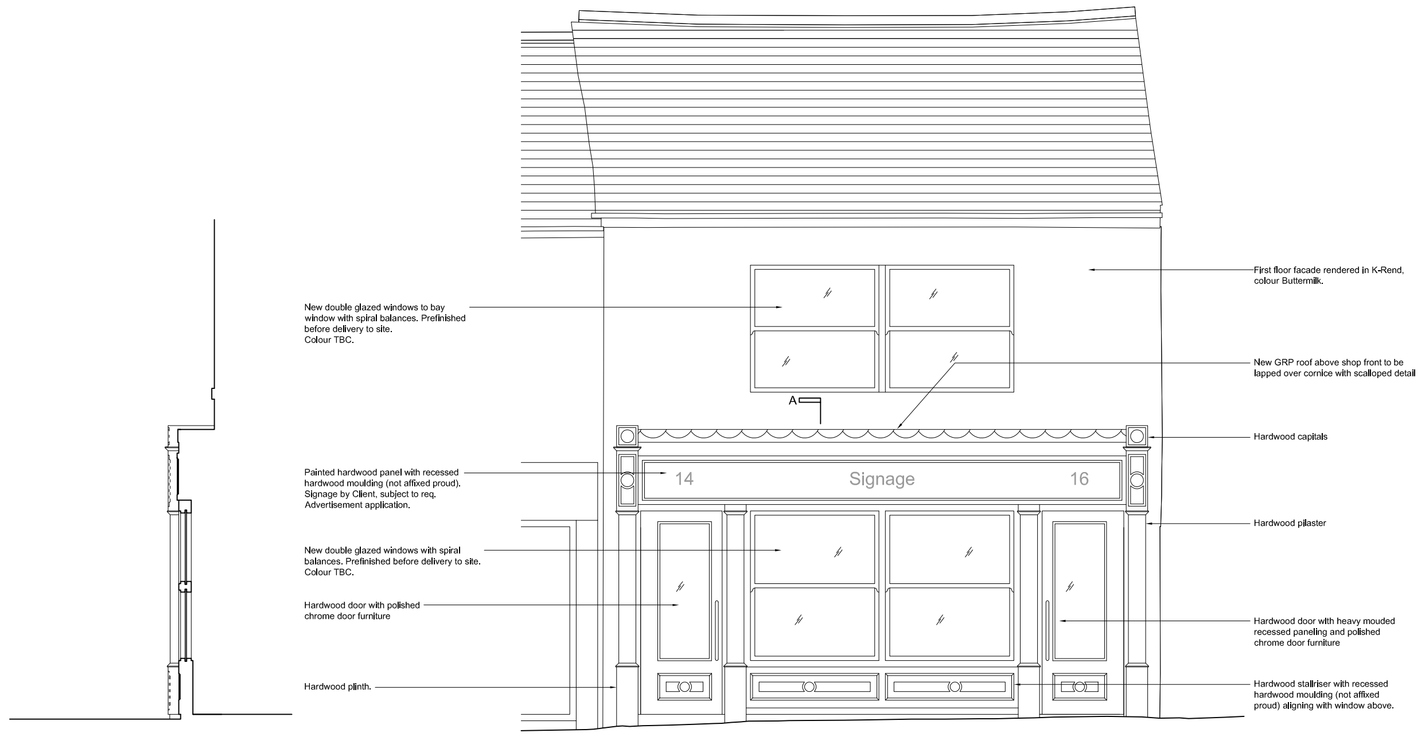

SECTION A-A

PROPOSED ELEVATION

- ALL WOODWORK TO BE PRIMED WITH ALUMINIUM BASED PRIMER
- ALL WOODWORK TO RECEIVE 2no. UNDERCOATS
- ALL WOODWORK TO RECEIVE 2no. FINISH (MATT / EGGSHELL)
- LEAD FLASHING DETAIL TO GROUND FLOOR ROOF TO LAP DOWN CORNICE WITH SCALLOPED DETAIL
- EXISTING FACADE TO BE DEMOLISHED AND REMOVED. NEW EXTERNAL FACE OF BUILDING TO BE REBUILT AS INSULATED CAVITY BLOCK WALL WITH RENDER FINISH.

0m 5m 10m

Rev.	Amendment	Date	By / Chk
\	- Initial issue.	05/01/21	JB / SW

Joseph Boniface Architects Ltd
RIBA Chartered Practice

01253 280 485
bonifacearchitects.co.uk
office@bonifacearchitects.co.uk
62 Caunce Street, Blackpool, FY1 3LA.

Project
Quality Corridors.
Galley Cafe,
81 Topping Street,
Blackpool.

Client
Blackpool Council
BUILDING A BETTER COMMUNITY FOR ALL

Drawing Title
Existing & Proposed Elevations

Status
PLANNING

Scale
1:50 @ A1

Drawn By
JB

Date
05/01/2021

Drawing Number
JBA337-PL-59.002

Revision
/