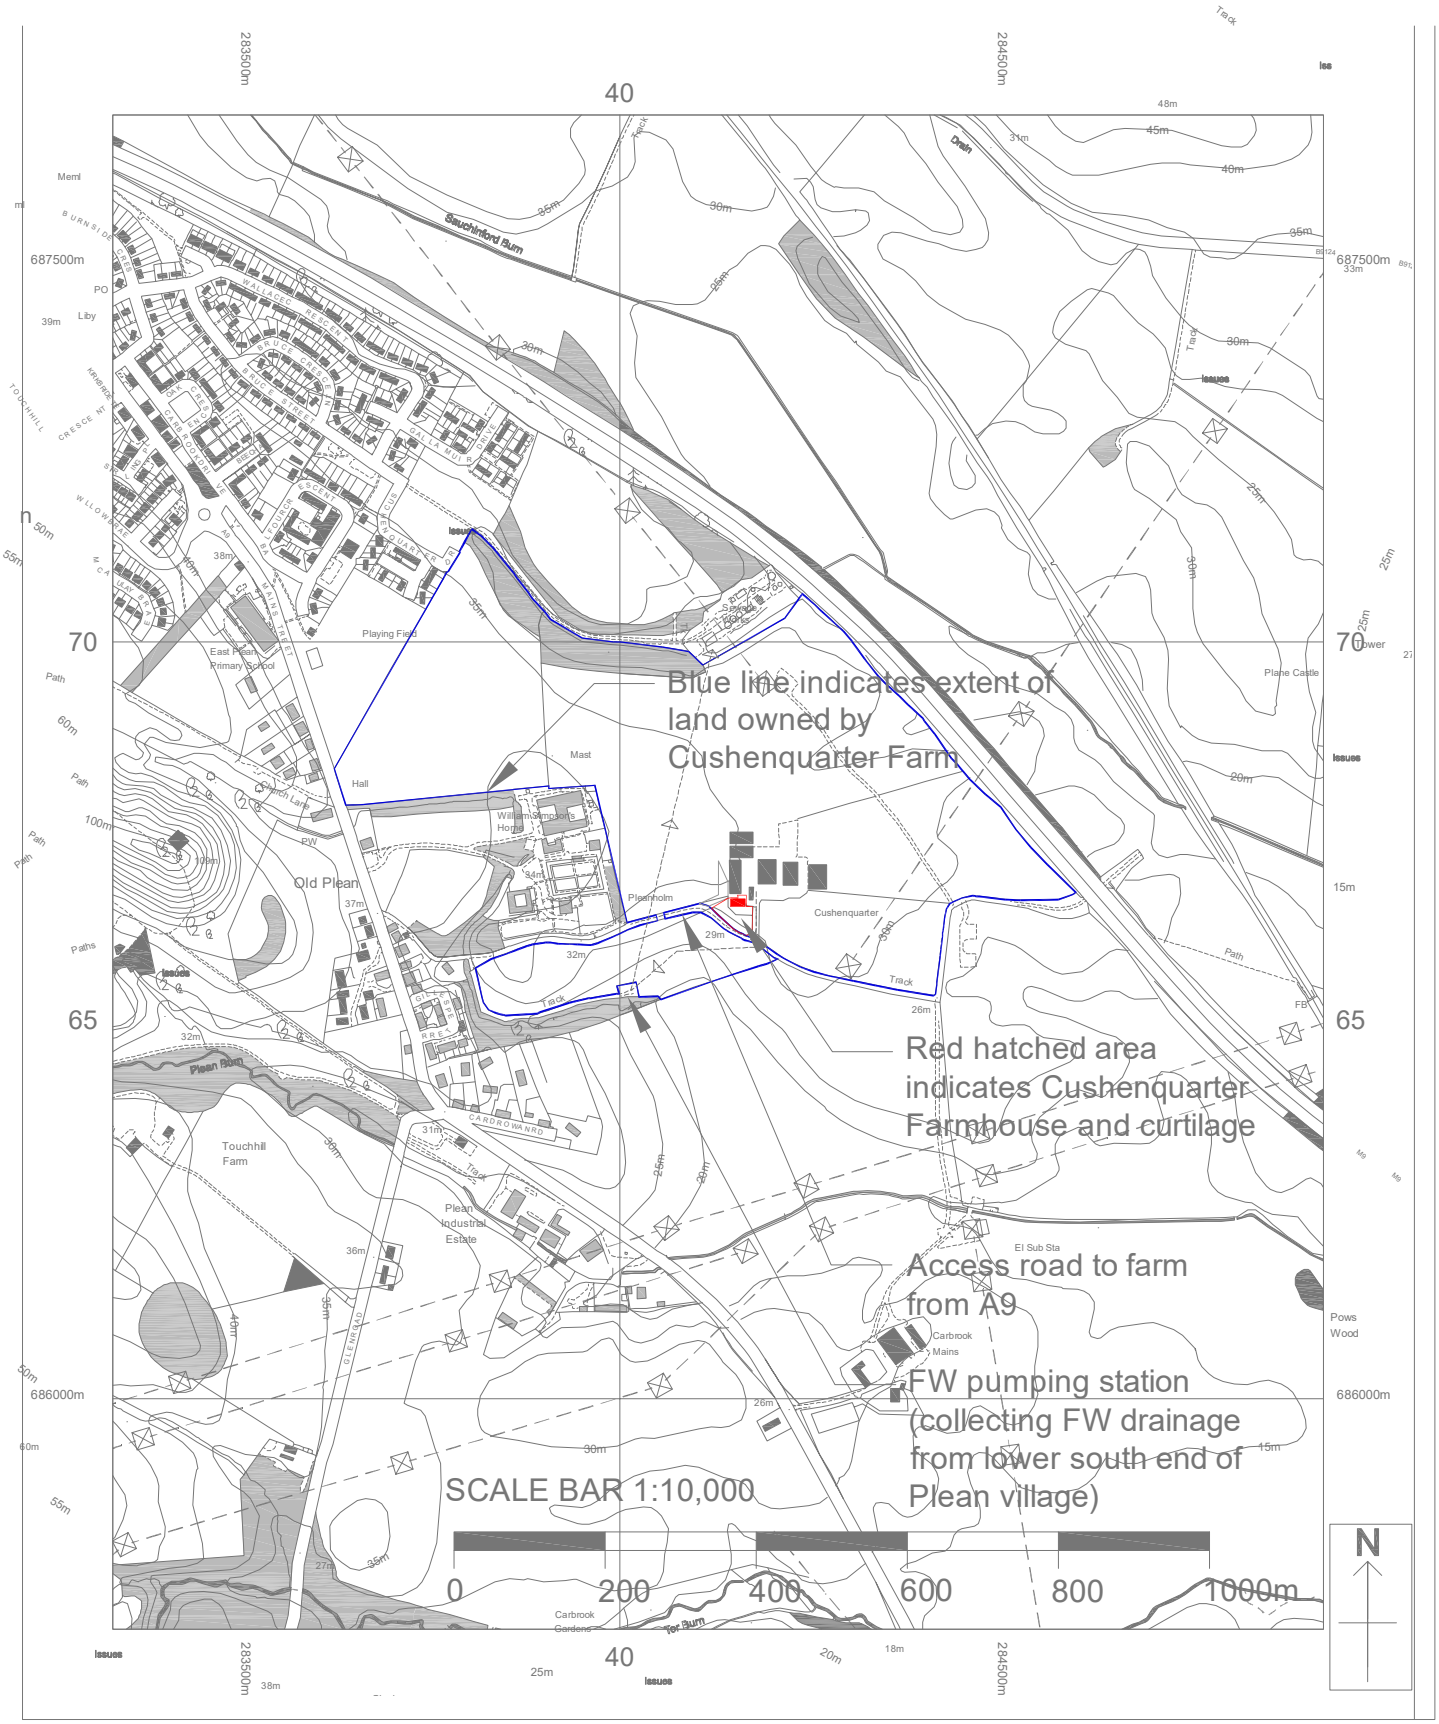

IMPORTANT:

This document should not be relied upon or used in circumstances other than those for which it was originally prepared and commissioned.

BASE.3 accept no responsibility for this document to any party other than the person(s) by whom it was commissioned.
Contractors should not scale from this drawing : if in doubt ASK / All dimensions and levels must be checked on site prior to works commencing.

OS VectorMap Local - Landplan Style
04 May 2017, ID: MNOW-00620877
www.nicolsondigital.com

1:10000 scale print at A4, Centre: 284130 E, 68669

©Crown Copyright Ordnance Survey. Licence no

PLANNING

JOB No.	B3-45
DWG No.	PL01
SCALE @ A4	1:10 000

A.Frame Contracts,
Cushenquarter Farm FK7 8AZ
Proposed 2nr houses formed from existing single dwellinghouse

B A S E · 3 Architecture + Design

Tel: 07710 042090

E-mail: jb.base3@gmail.com