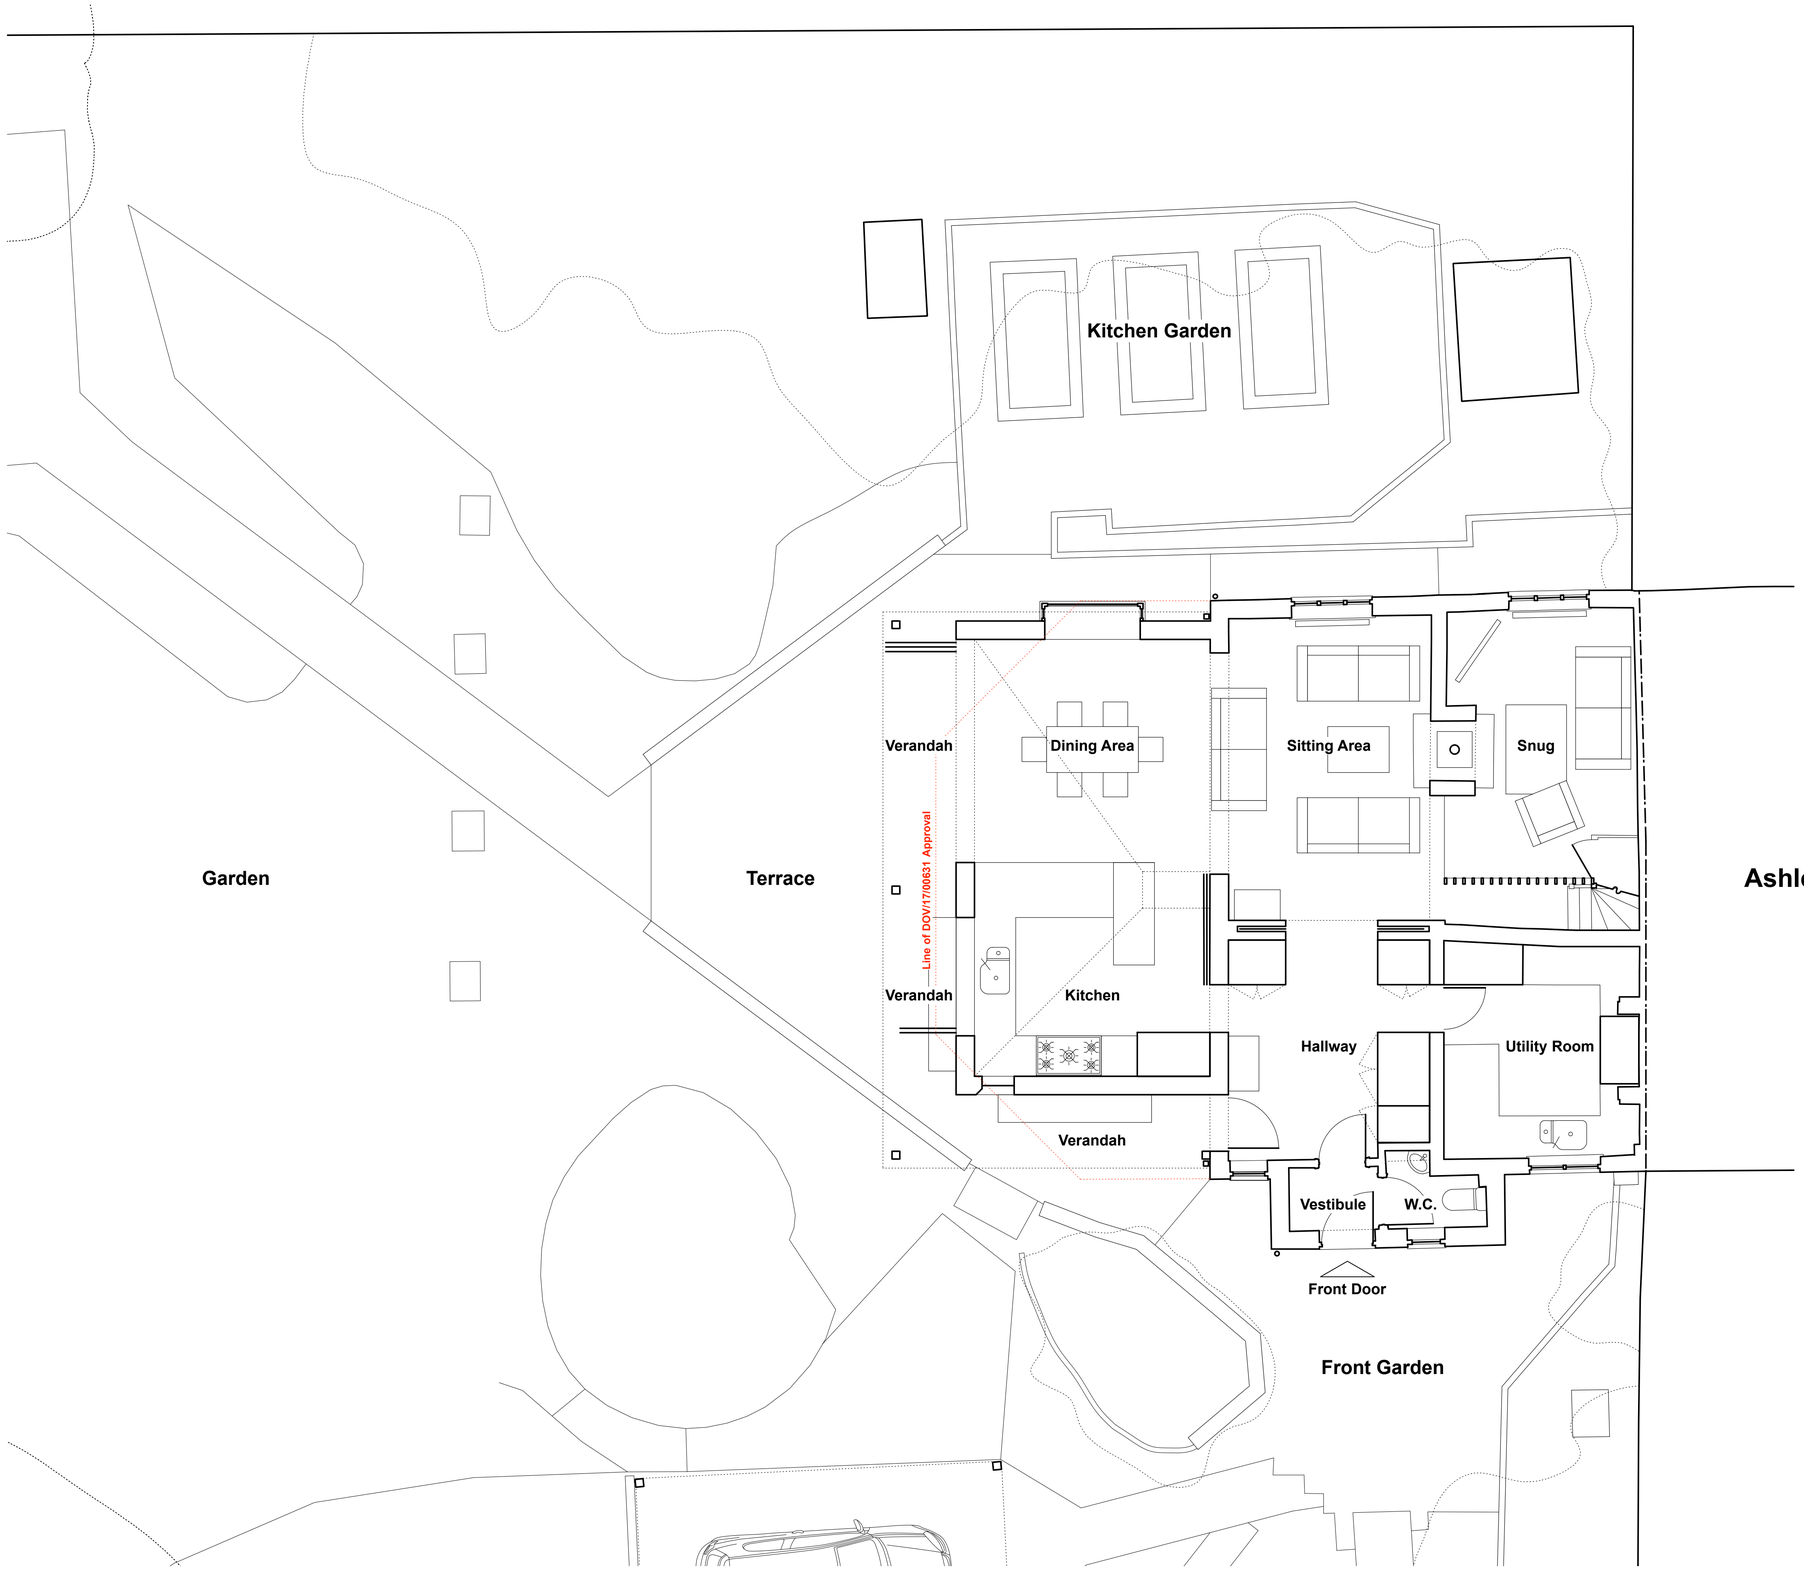


| | | | |
|---|---|---|---|
| | | JEREMY KING ARCHITECTS<br>11 GRANGE ROAD DEAL KENT CT14 9TS<br>TEL: +44 (0)1304 373 736<br>MOBILE: +44 (0)7775 943 754<br>EMAIL: MAIL@JEREMYKINGARCHITECTS.COM | Title: 4 Faggs Cottages, Ashley: Proposed Ground Floor Plan<br>Scale: 1:50 @ A1<br>Date: January 2021 |
| Revisions: | Notes: | Drawing Status: **Planning Application Issue** | Drawing No.: 2002 / Revision: . |
| | | Do not scale dimensions from the drawing. Notify the Architect of discrepancies immediately. This drawing is copyright protected. | |