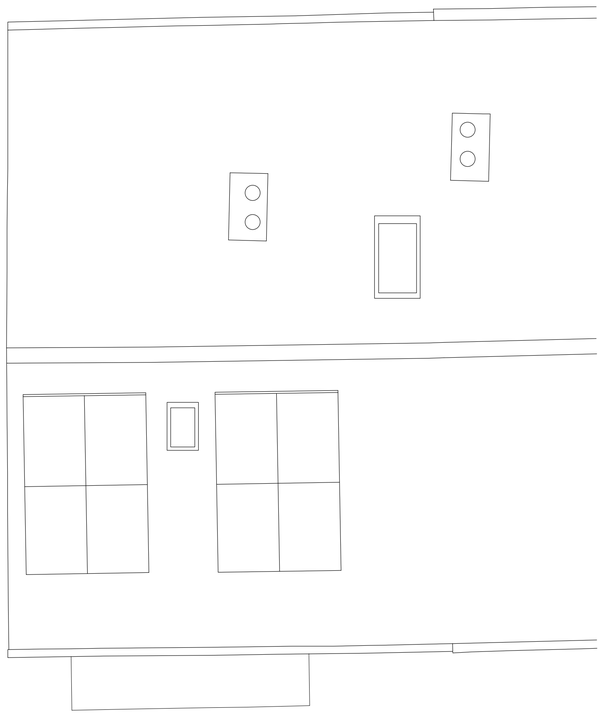

0 5

Revisions:

Notes:

JEREMY KING ARCHITECTS

11 GRANGE ROAD DEAL KENT CT14 9TS
TEL: +44 (0)1304 373 736
MOBILE: +44 (0)7775 843 754
EMAIL: MAIL@JEREMYKINGARCHITECTS.COM

Title: 4 Faggs Cottages, Ashley: Existing Roof Plan
Scale: 1:50 @ A1
Date: January 2021

Drawing Status: Planning Application Issue

Drawing No.: 1005

Revision: .

Do not scale dimensions from the drawing. Notify the Architect of discrepancies immediately. This drawing is copyright protected.